
PRESSURE MANIFOLD DESIGN

WILDLIFE BAY I LOT #51, 51A

ATTACHMENT TO P.D.# 074564

TAX MAP # 462949 5726

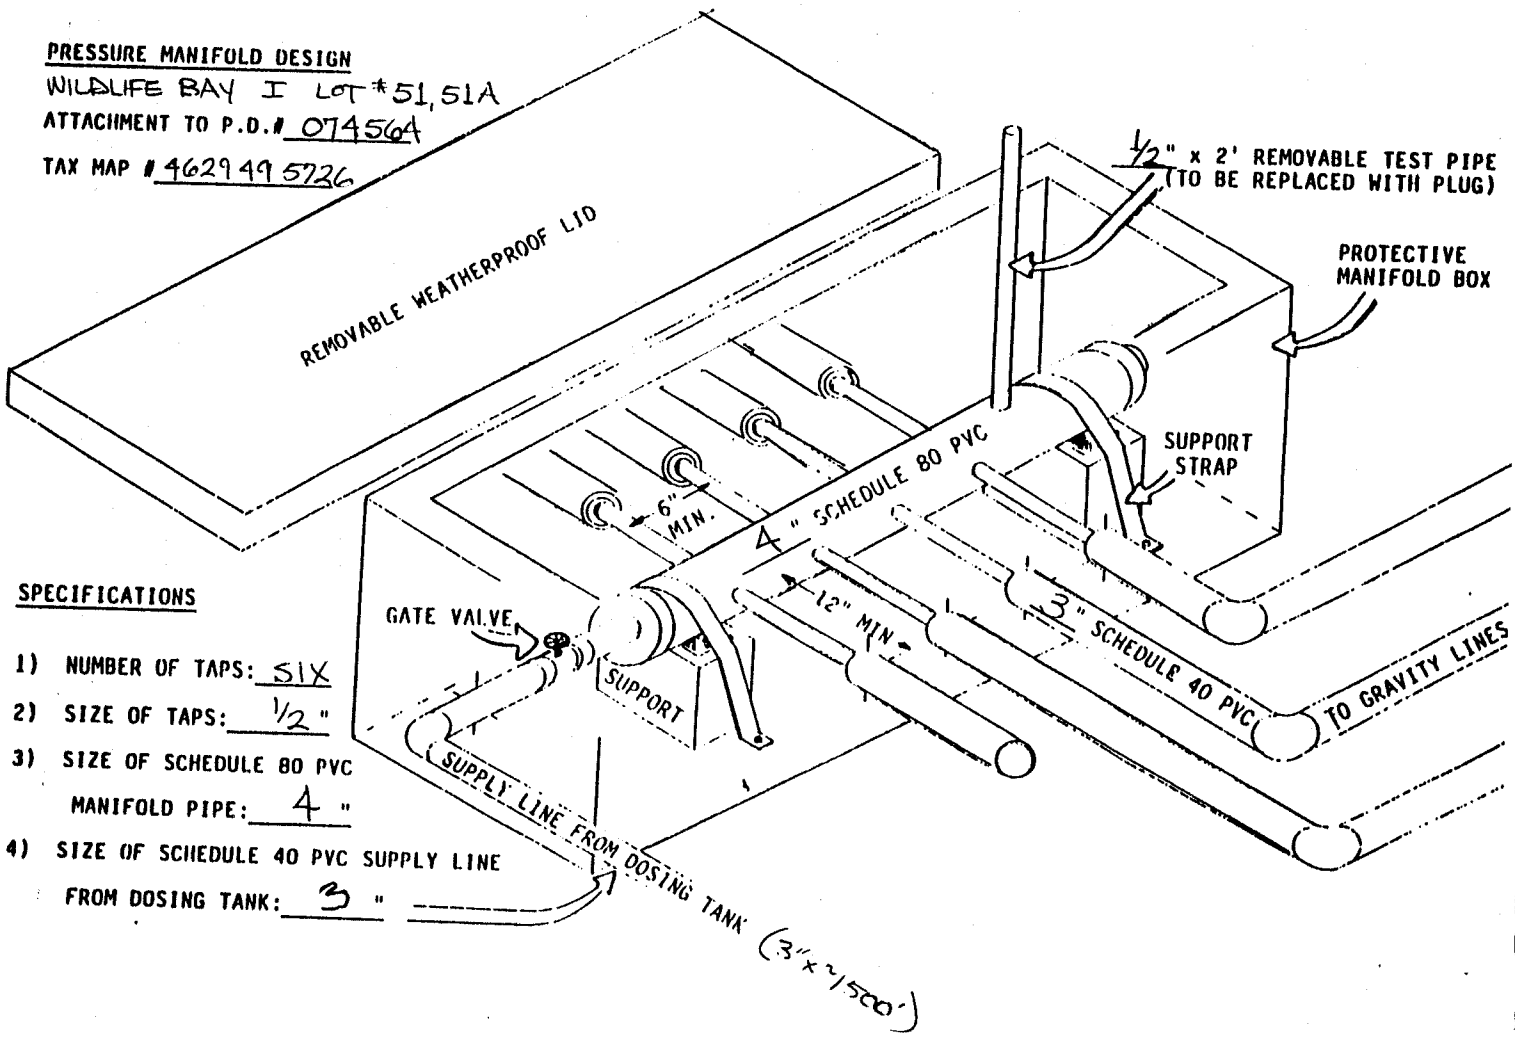

SPECIFICATIONS

1) NUMBER OF TAPS: SIX
2) SIZE OF TAPS: ½ "
3) SIZE OF SCHEDULE 80 PVC MANIFOLD PIPE: 4 "
4) SIZE OF SCHEDULE 40 PVC SUPPLY LINE FROM DOSING TANK: 3 "