IREDELL COUNTY HEATLH DEPARTMENT

PAGE 2: *SITE PLAN WORKSHEET*

SEE THE SAMPLE SITE PLAN BELOW. INCOMPLETE SITE PLANS WILL BE RETURNED TO YOU FOR COMPLETION AND MAY RESULT IN A DELAY IN THE ISSUANCE OF YOUR SEPTIC SYSTEM PERMIT!!!

Place an (X) beside each item as you complete the site plan:

- X Property Line measurements are clearly identified…
- X All proposed structures are indicated…
- X *SHOW: proposed house or business footprint, wells, water lines, patios, pools and decks, and any other item that will occupy space on the site*
- X Front and side setbacks from property line…
- X Preferred driveway location and configuration, preferred well location…
- X Area you prefer your septic system to be placed…
- X North arrow, or other sufficient indicator of direction…

Circle N/A on the following if appropriate:


- ____ Location of septic systems and wells within 100' of your property… N/A
- ____ Location of easements and rights of ways on your property… N/A
- ____ Location of any designated wetlands on the property… N/A


Signature: [signature] 4/8/14

Property owner or owner's legal representative signature (SIGNATURE REQUIRED) DATE

USE THIS SPACE TO DRAW YOUR SITE PLAN

See Attached

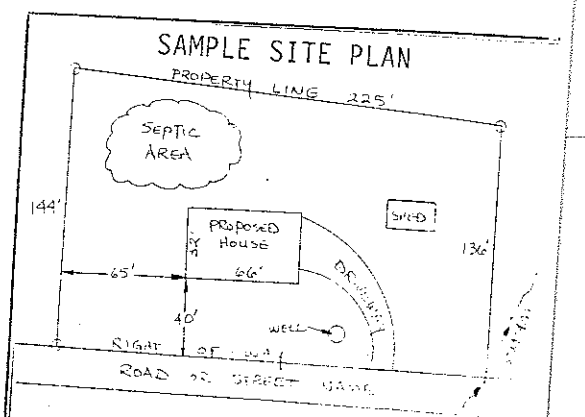

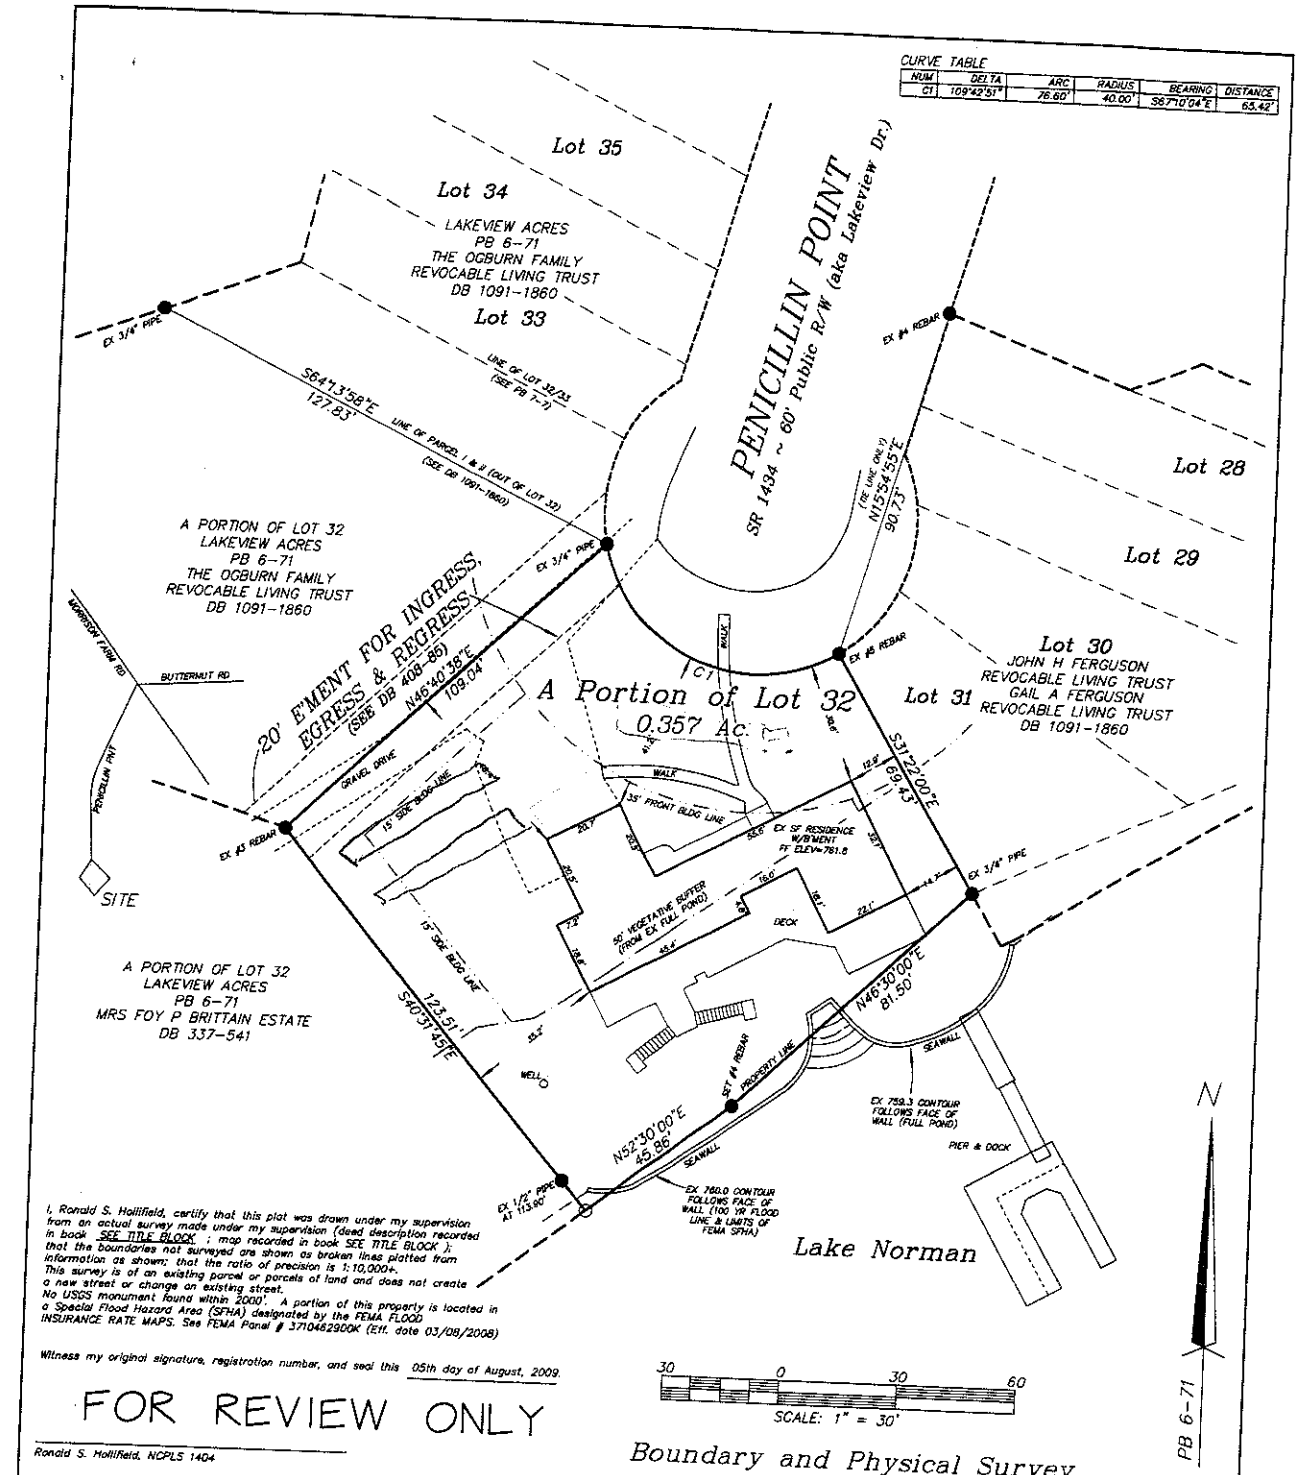

I, Ronald S. Hollifield, certify that this plat was drawn under my supervision from an actual survey made under my supervision (deed description recorded in book SEE TITLE BLOCK ; map recorded in book SEE TITLE BLOCK); that the boundaries not surveyed are shown as broken lines plotted from information as shown; that the ratio of precision is 1:10,000+. This survey is of an existing parcel or parcels of land and does not create a new street or change an existing street. No USGS monument found within 2000'. A portion of this property is located in a Special Flood Hazard Area (SFHA) designated by the FEMA FLOOD INSURANCE RATE MAPS. See FEMA Panel # 3710462900K (Eff. date 03/08/2008)

Witness my original signature, registration number, and seal this 05th day of August, 2009.

FOR REVIEW ONLY

Ronald S. Hollifield, NCPLS 1404

Boundary and Physical Survey

225 Penicillin Pt.; 0.357 Ac.

A Portion of Lot 32 of LAKEVIEW ACS.

Fallstown Township Iredell County, NC

Tax ID 4629-50-5497 ~ D. B. 809-503 ~ M. B. 6-71

(Current owner: Eugene C. Wells and wife, Ruth K.)

IRON STAKES AND MONUMENTS AS SHOWN (●), ALL OTHERS CALCULATED POINTS (○)

R. S. Hollifield land surveying / subdivision planning p. o. box 1036 Troutman, NC 28166-1036
phone (704) 871-1175 ~ fax (704) 871-2777 ~ email: holiron@bellsouth.net

file: 09\pncln225