
MOD 2

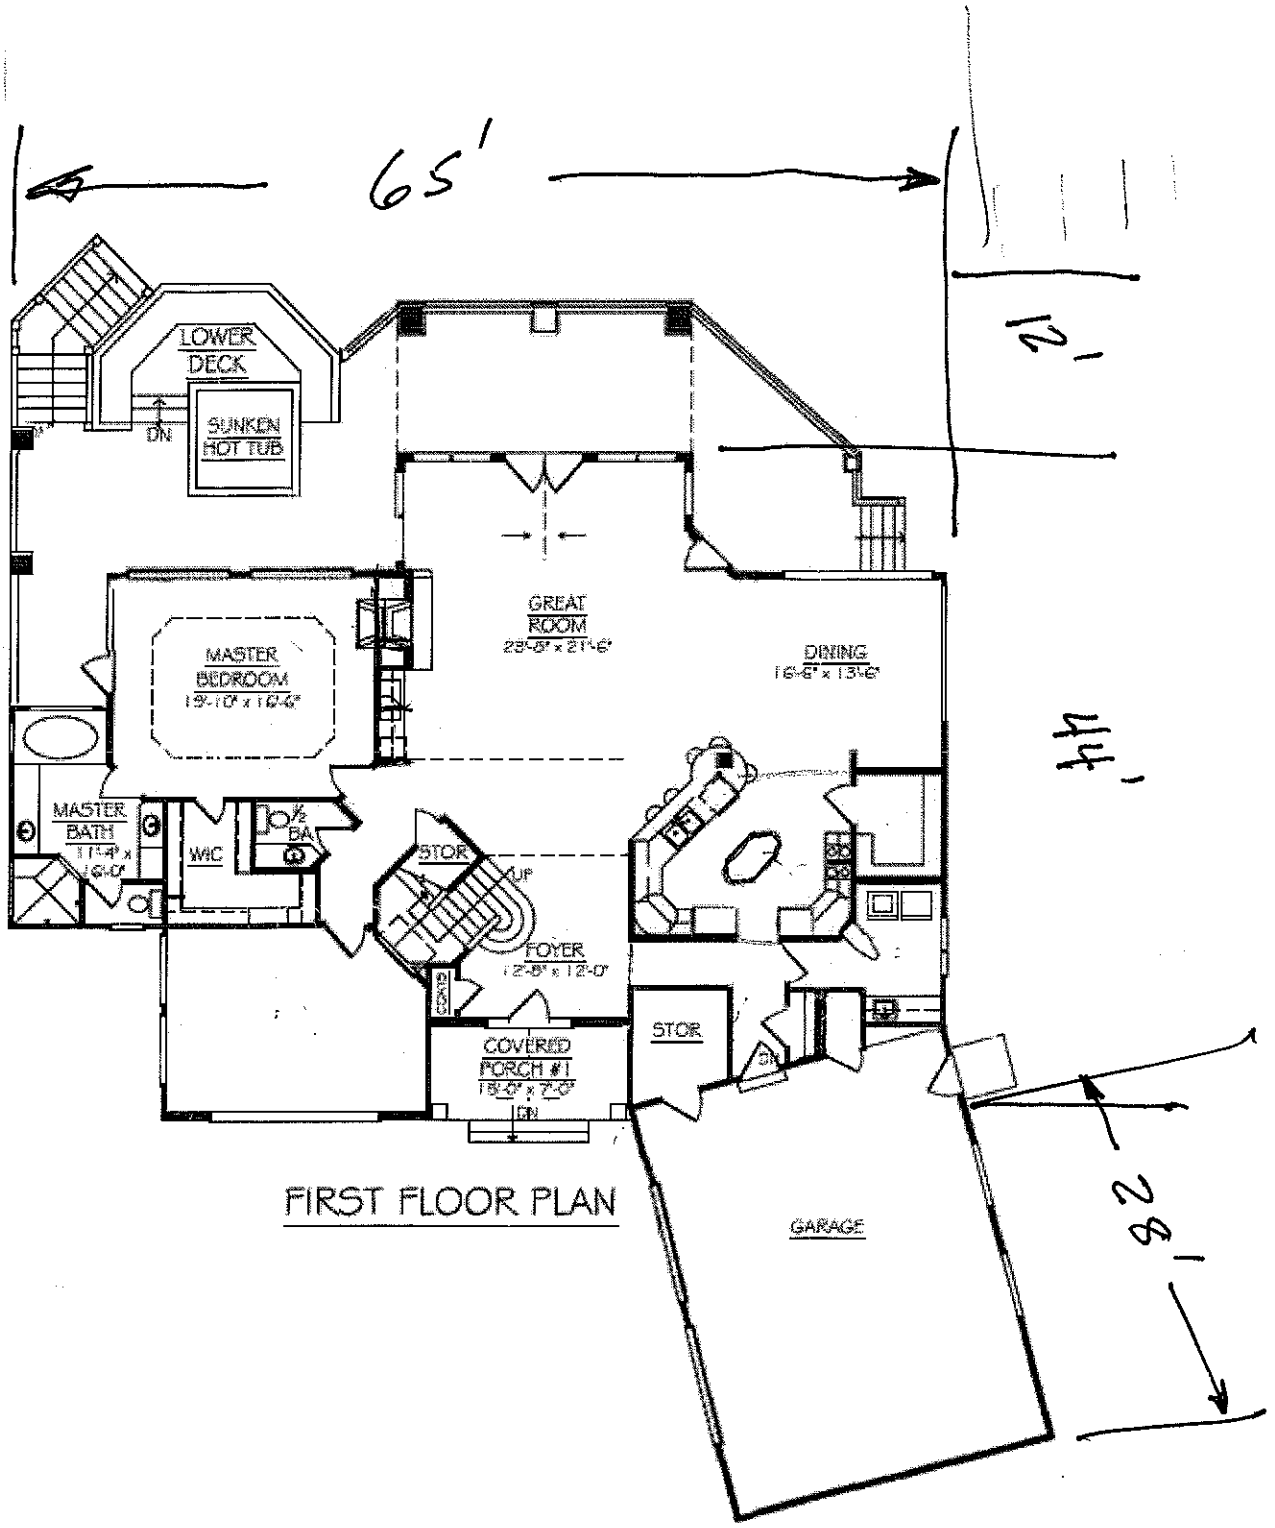


FIRST FLOOR PLAN


Acknowledgement Of
Plans Submittal ONLY!

STEVE HEDRICK Date 11-7-07

Date 11-7-07

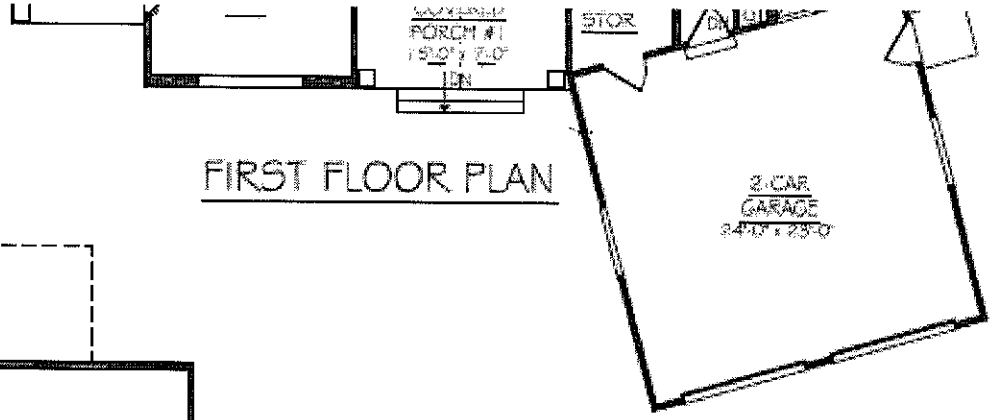

FIRST FLOOR PLAN

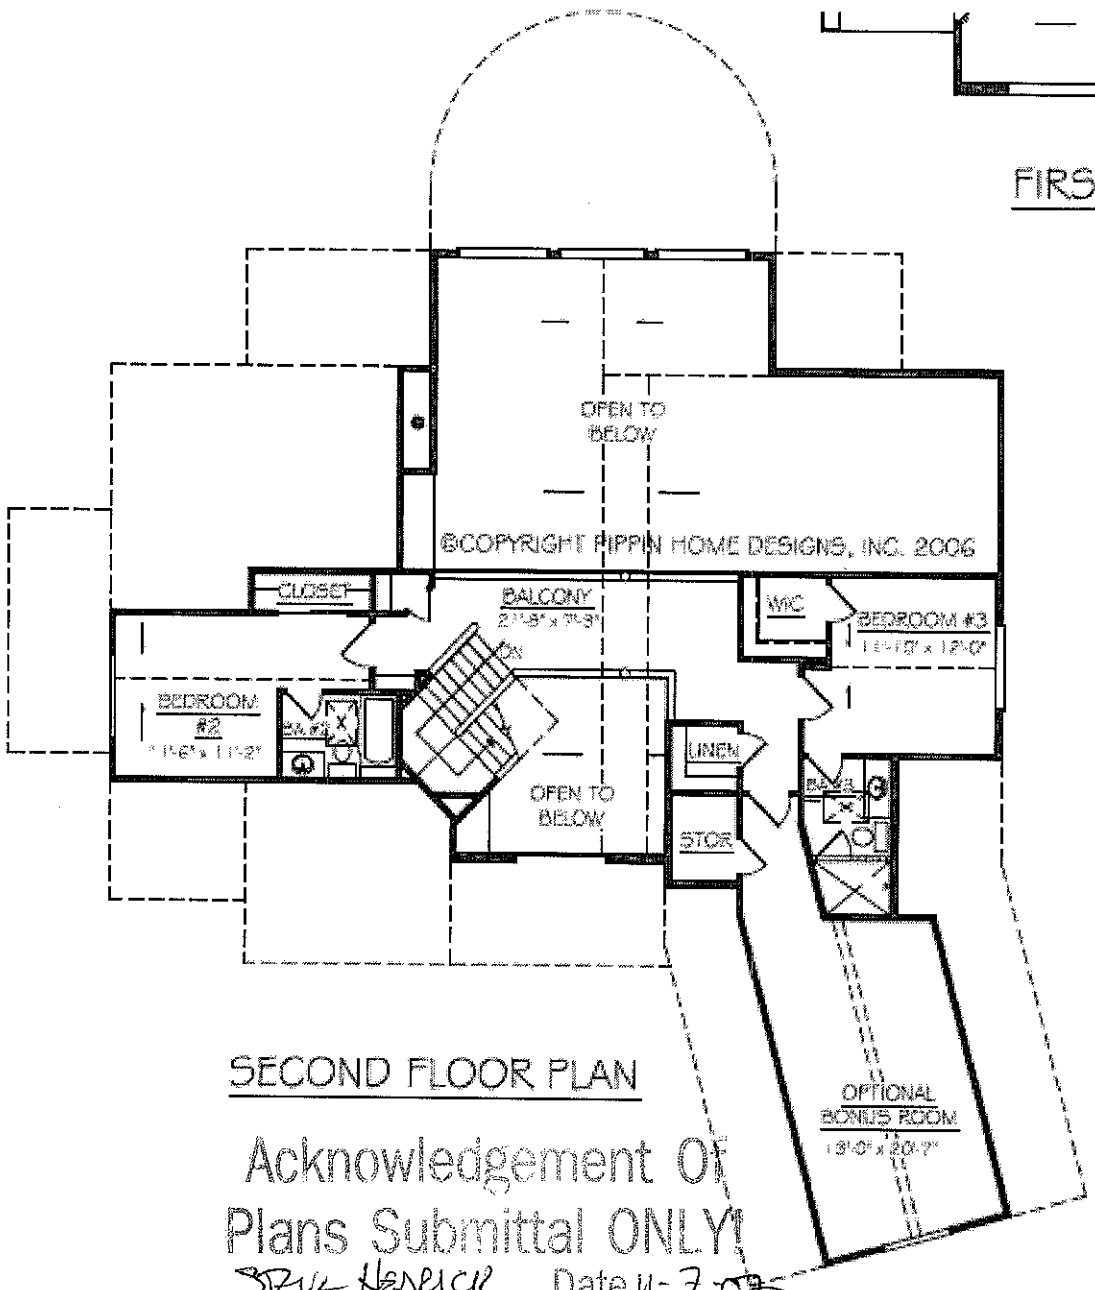

SECOND FLOOR PLAN

SQUARE FOOTAGE

FIRST FLOOR FINISHED	2491 S.F.
SECOND FLOOR FINISHED	807 S.F.
TOTAL FINISHED	3298 S.F.
OPTIONAL BONUS ROOM	387 S.F.
2- CAR GARAGE	586 S.F.
COVERED PORCH #1	105 S.F.
COVERED PORCH #2	97 S.F.
COVERED PORCH #3	46 S.F.
COVERED PORCH #4	72 S.F.
COVERED PORCH #5	104 S.F.
SCREEN PORCH	338 S.F.
TOTAL UNDER ROOF	5033 S.F.
DECK #1	49 S.F.
DECK #2	23 S.F.

Acknowledgement Of
Plans Submittal ONLY!

Steve Hedrick Date 11-7-07

Date 11-7-07