
PRESSURE MANIFOLD DESIGN

ATTACHMENT TO P.D.# REPAIR

~~TAX MAP~~ PIN# 4629-62-0736

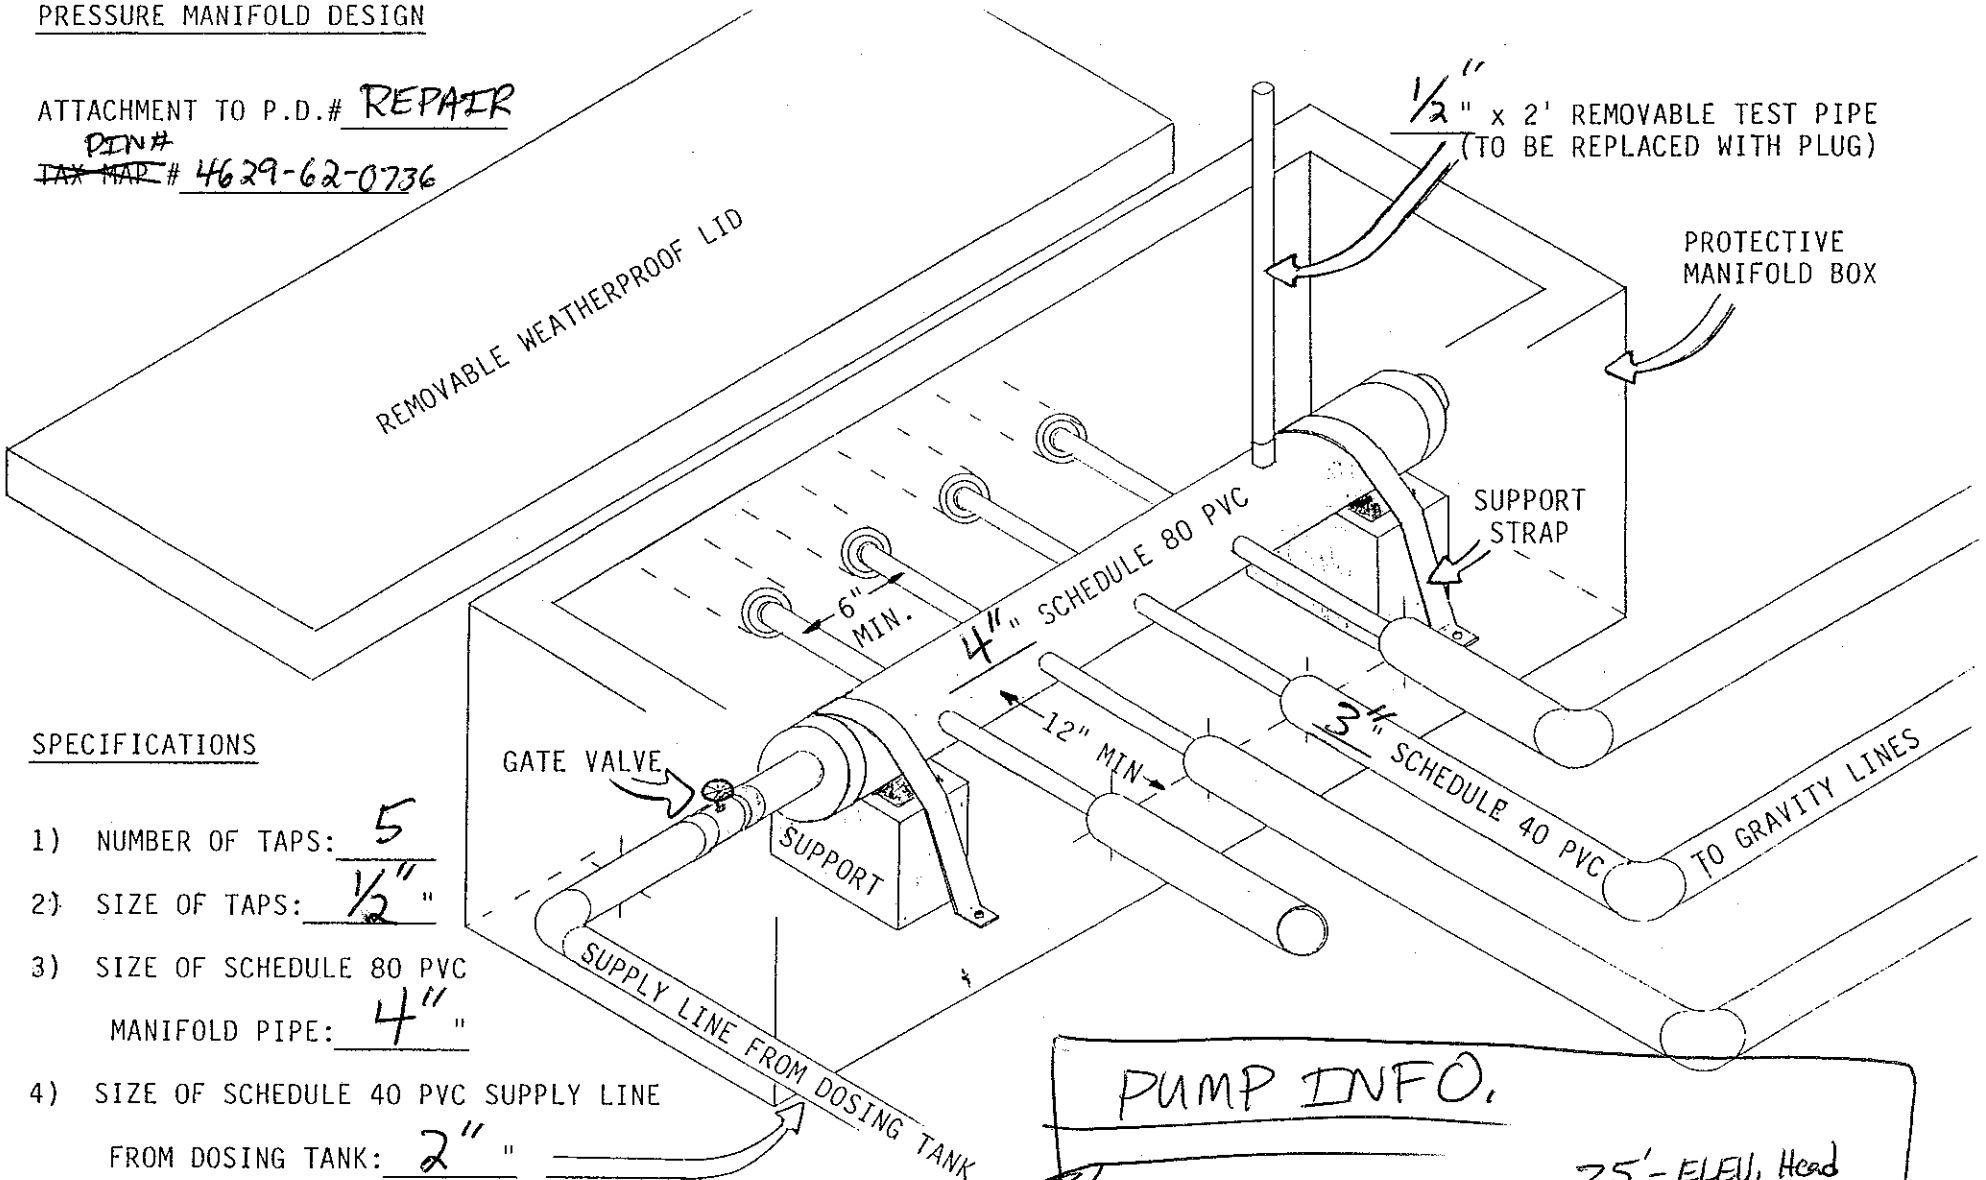

SPECIFICATIONS

1) NUMBER OF TAPS: 5

2) SIZE OF TAPS: 1/2 "

3) SIZE OF SCHEDULE 80 PVC MANIFOLD PIPE: 4" "

4) SIZE OF SCHEDULE 40 PVC SUPPLY LINE FROM DOSING TANK: 2" "

PUMP INFO.

~36 GPM ~31' TDH

25' - ELEV. Head
2' - Pressure Head
4' - Friction
31' - TDH