
PRESSURE MANIFOLD DESIGN

ATTACHMENT TO P.D.# 26064

TAX MAP # 462n-62-nn94

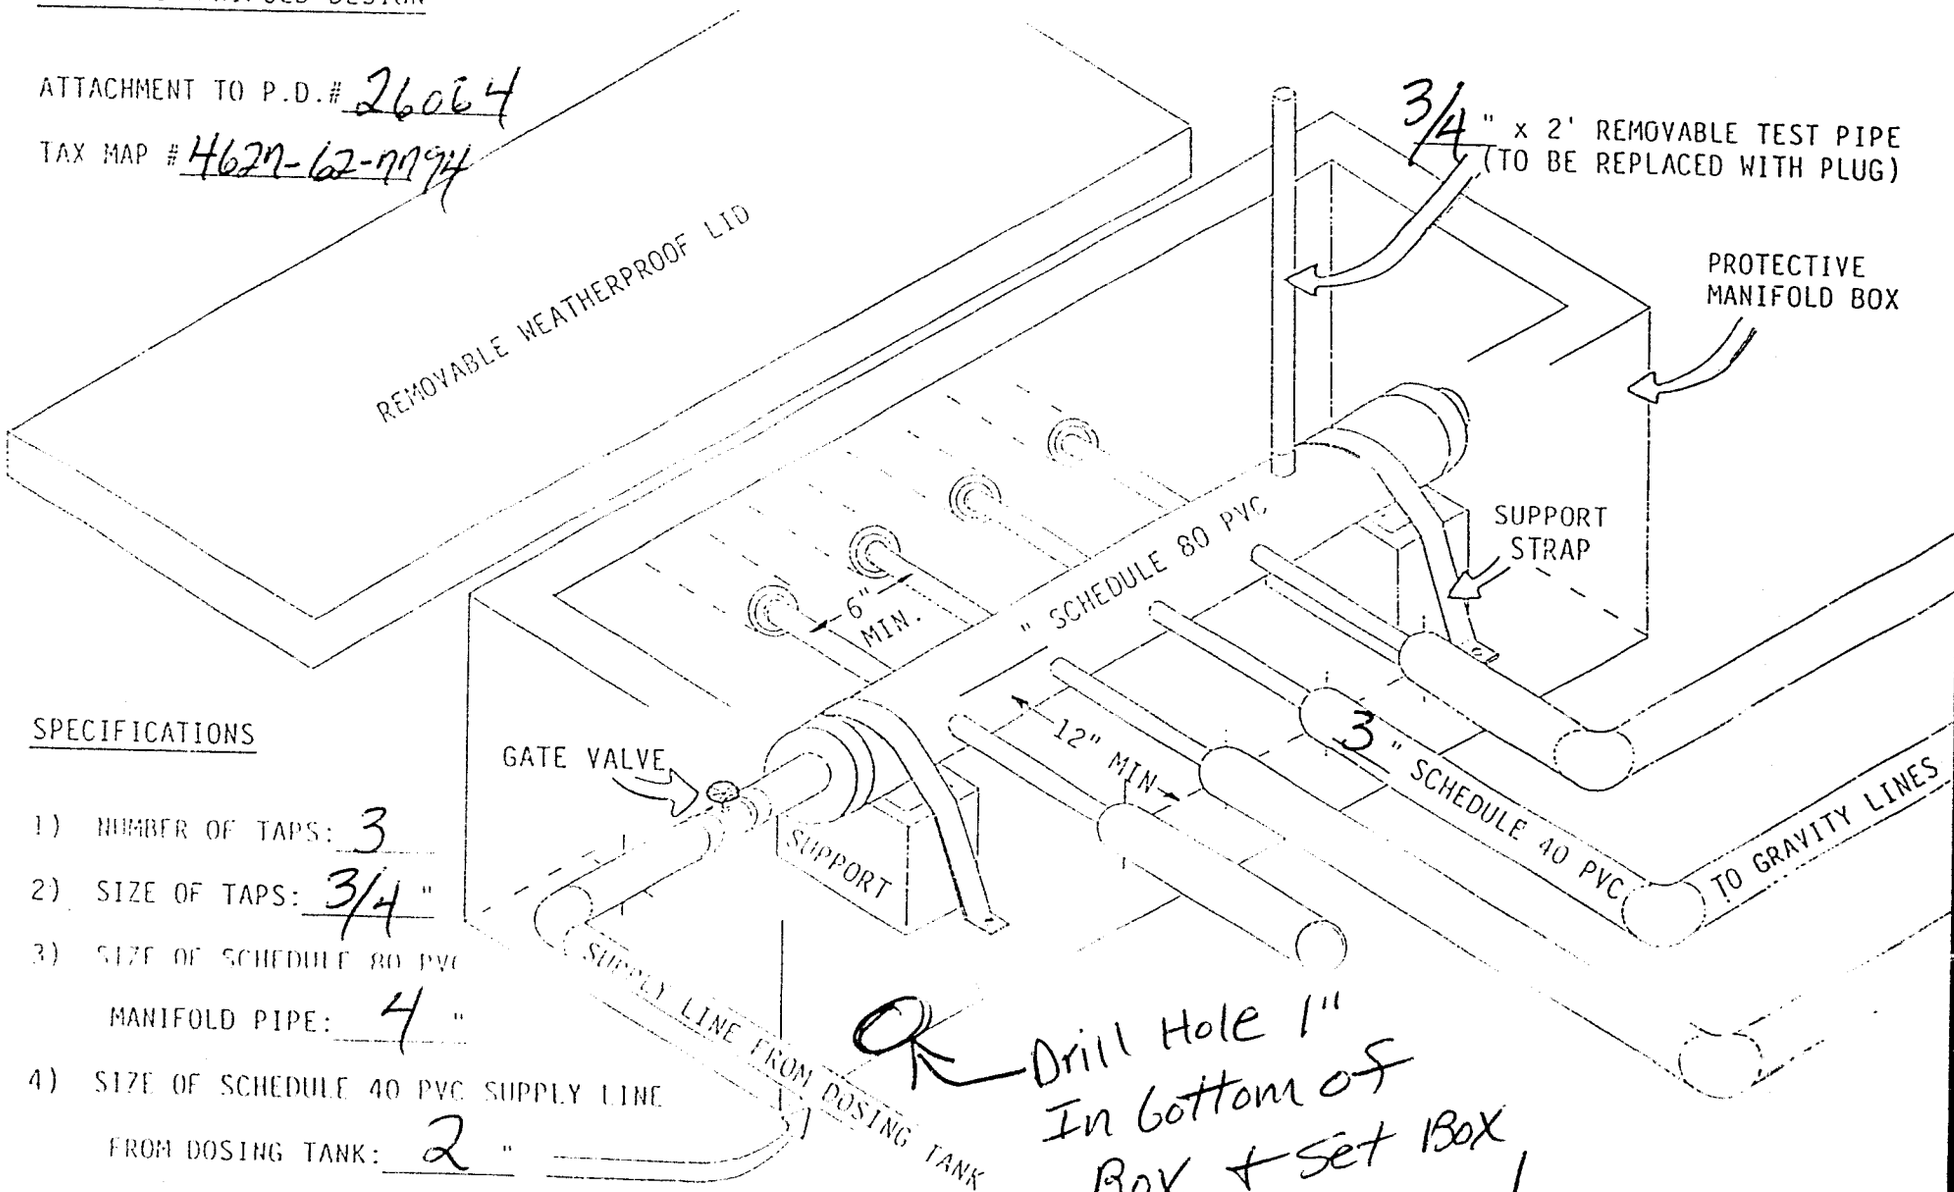

SPECIFICATIONS

1) NUMBER OF TAPS: 3

2) SIZE OF TAPS: 3/4 "

3) SIZE OF SCHEDULE 80 PVC MANIFOLD PIPE: 4 "

4) SIZE OF SCHEDULE 40 PVC SUPPLY LINE FROM DOSING TANK: 2 "

OK ← Drill Hole 1" In Bottom of Box + Set Box on 12" Gravel