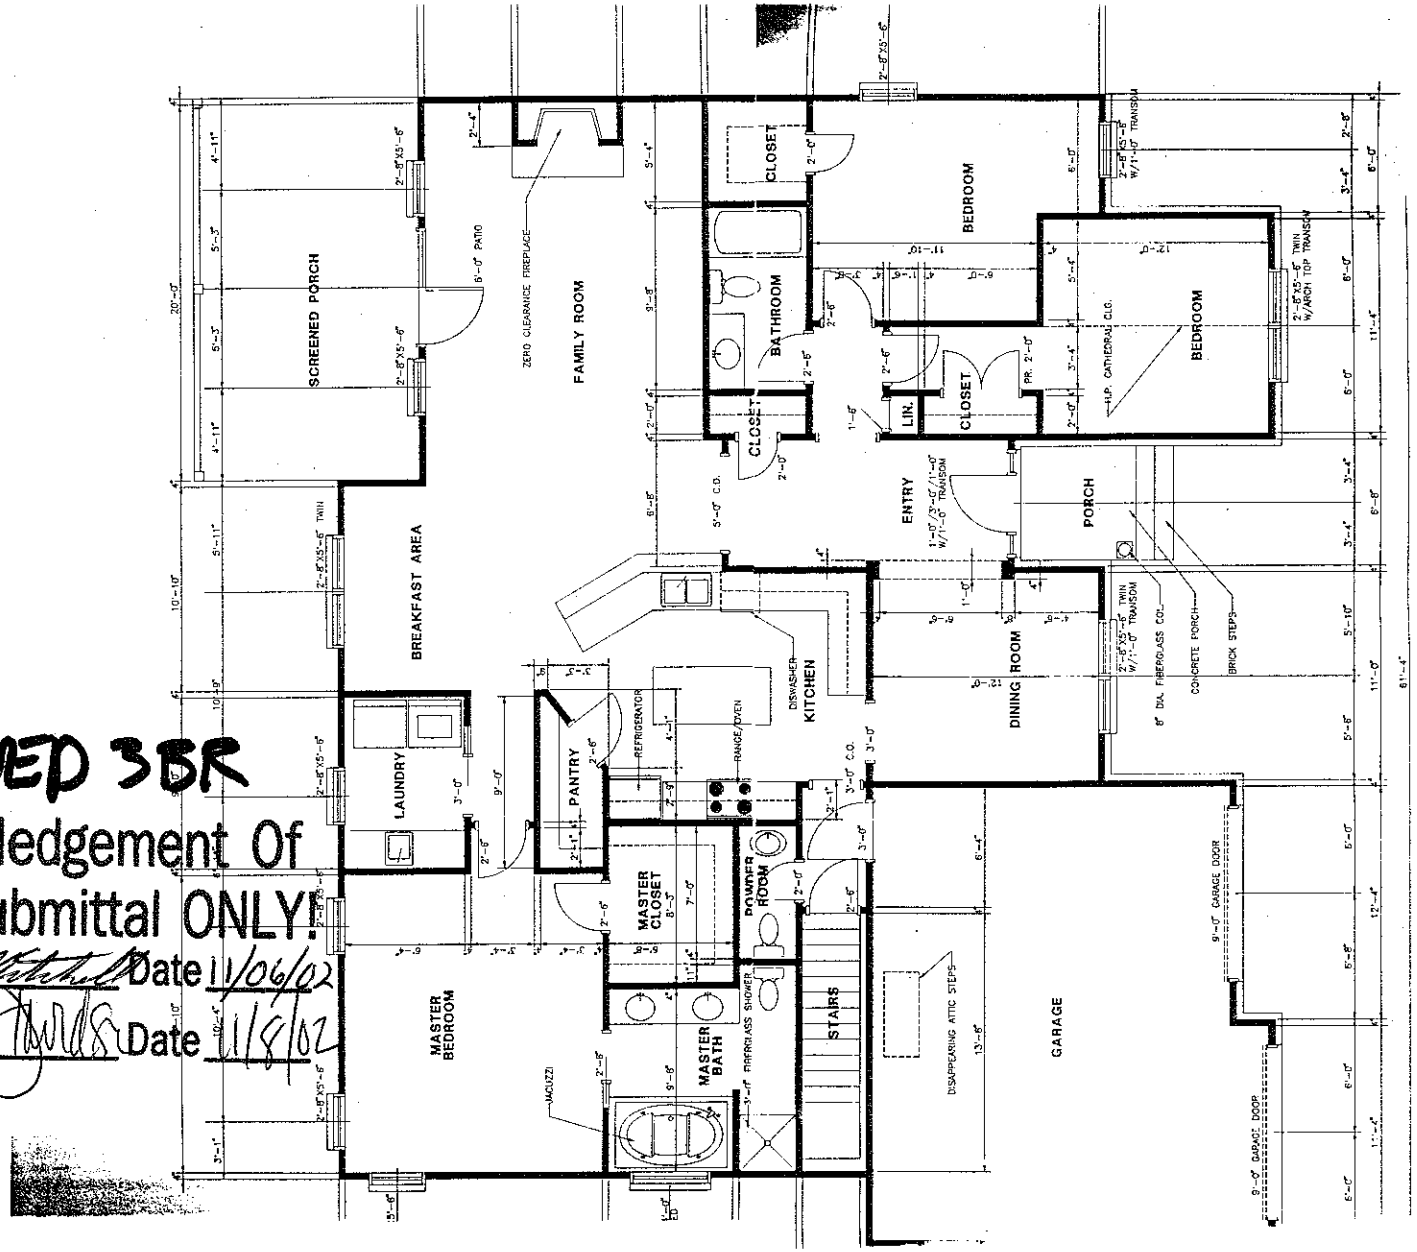


APPROVED 3BR


Acknowledgement Of

Plans Submittal ONLY!

Patrick Mitchell Date 11/06/02

Allyson L. Mitchell Date 11/8/02

MAIN FLOOR

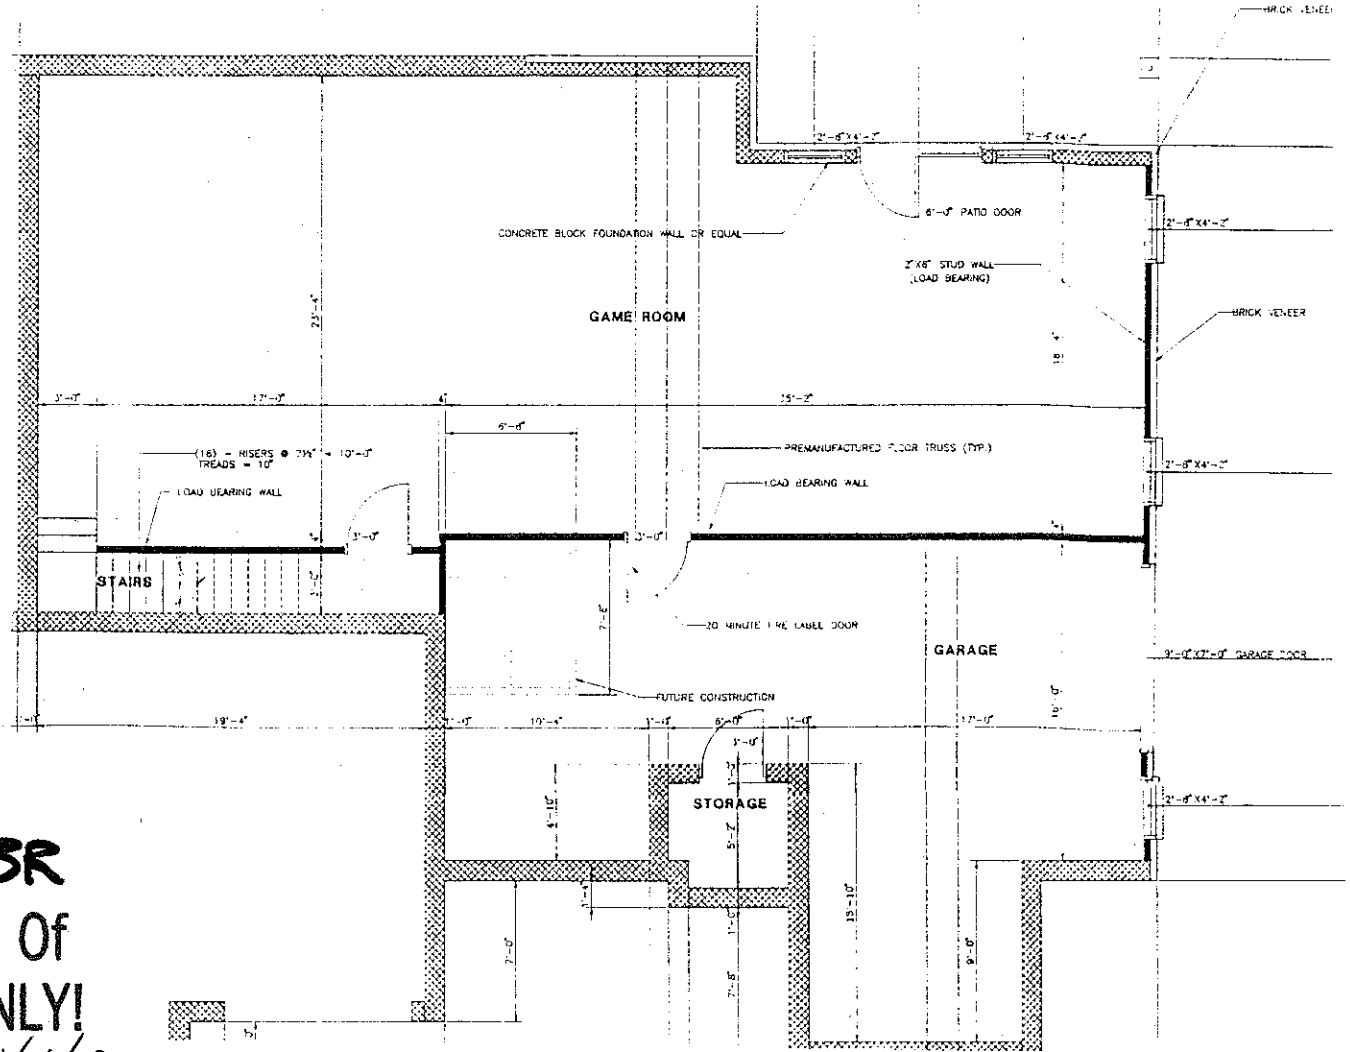

APPROVED 3BR

Acknowledgement Of
Plans Submittal ONLY!

Date 11/06/02

Date 11/8/02

BASEMENT FLOOR