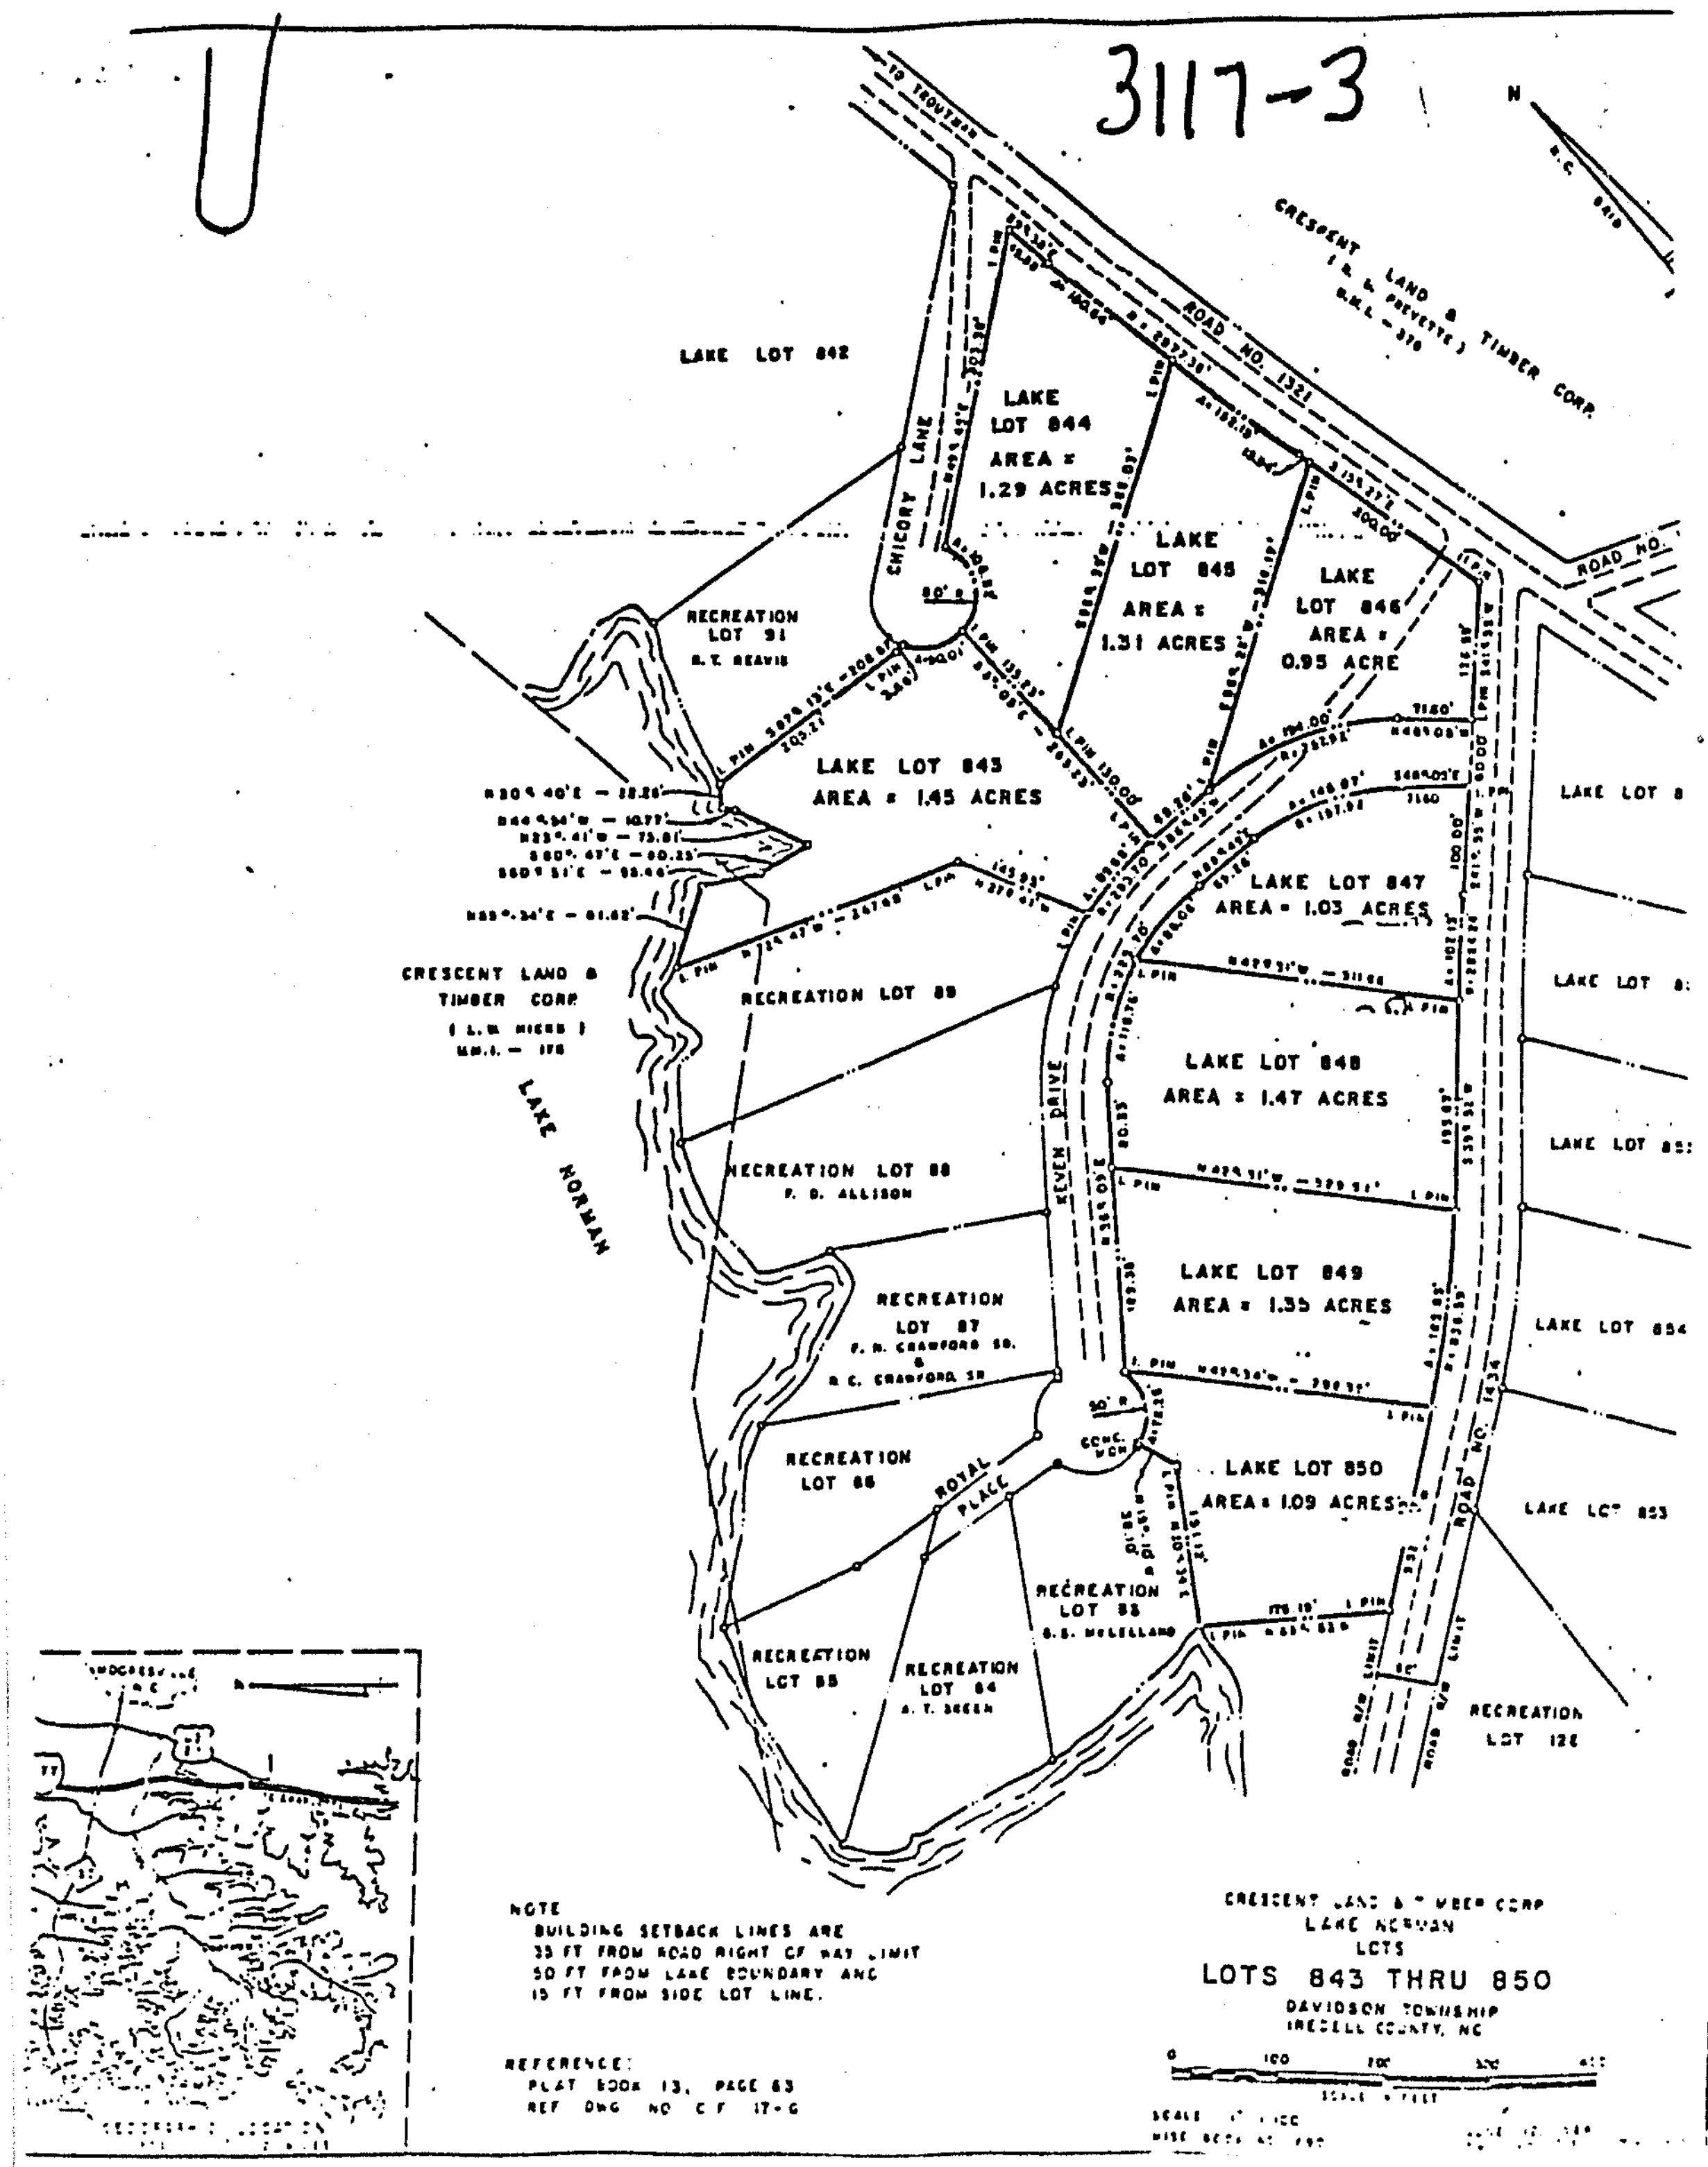


3117-3
CRESCENT LAND & TIMBER CORP. (R. L. PREVETTE)
ROAD NO. 1321
LAKE LOT 842
CHICORY LANE
LAKE LOT 844 AREA = 1.29 ACRES
LAKE LOT 845 AREA = 1.31 ACRES
LAKE LOT 846 AREA = 0.95 ACRE
RECREATION LOT 91
LAKE LOT 843 AREA = 1.45 ACRES
CRESCENT LAND & TIMBER CORP.
LAKE NORMAN
RECREATION LOT 89
LAKE LOT 847 AREA = 1.03 ACRES
LAKE LOT 848 AREA = 1.47 ACRES
RECREATION LOT 88
P. D. ALLISON
LAKE LOT 849 AREA = 1.35 ACRES
RECREATION LOT 87
RECREATION LOT 86
ROYAL PLACE
LAKE LOT 850 AREA = 1.09 ACRES
RECREATION LOT 83
RECREATION LOT 85
RECREATION LOT 84
RECREATION LOT 12E
ROAD NO. 1434
LAKE LOT 853
LAKE LOT 854
NOTE
BUILDING SETBACK LINES ARE
35 FT FROM ROAD RIGHT OF WAY LIMIT
50 FT FROM LAKE BOUNDARY AND
15 FT FROM SIDE LOT LINE.
REFERENCE:
PLAT BOOK 13, PAGE 63
CRESCENT LAND & TIMBER CORP
LAKE NORMAN
LOTS
LOTS 843 THRU 850
DAVIDSON TOWNSHIP
IREDELL COUNTY, NC