
J. Douglas Webber
morrison pt lot 8

PRESSURE MANIFOLD DESIGN

ATTACHMENT TO P.D.# 72698

TAX MAP # _____

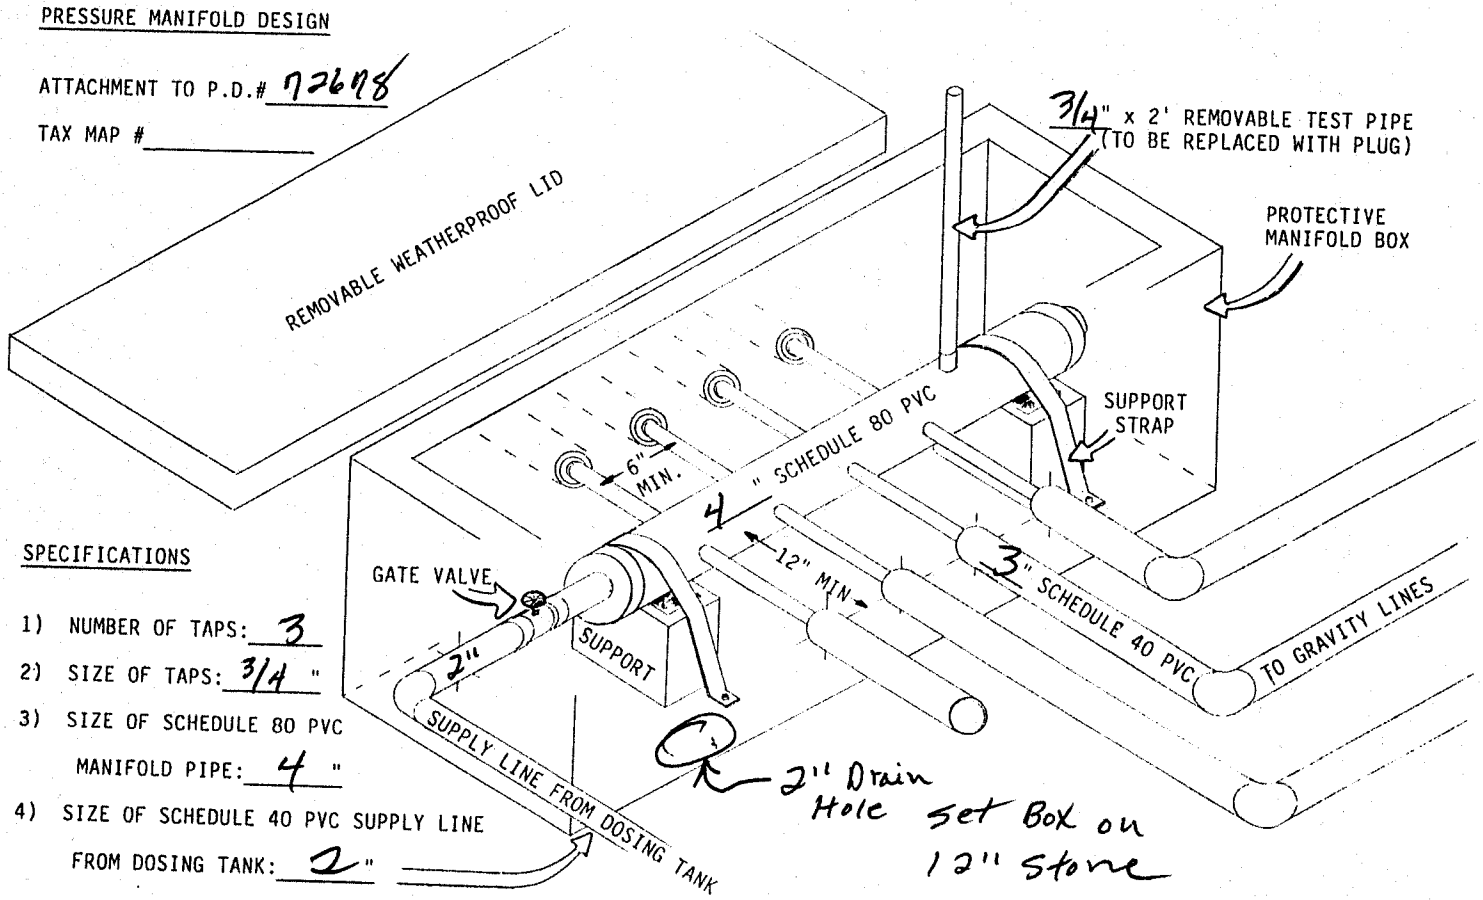

SPECIFICATIONS

1) NUMBER OF TAPS: 3
2) SIZE OF TAPS: 3/4 "
3) SIZE OF SCHEDULE 80 PVC MANIFOLD PIPE: 4 "
4) SIZE OF SCHEDULE 40 PVC SUPPLY LINE FROM DOSING TANK: 2 "