
PRESSURE MANIFOLD DESIGN

ATTACHMENT TO P.D.# 23862

TAX MAP # 3C-8-48

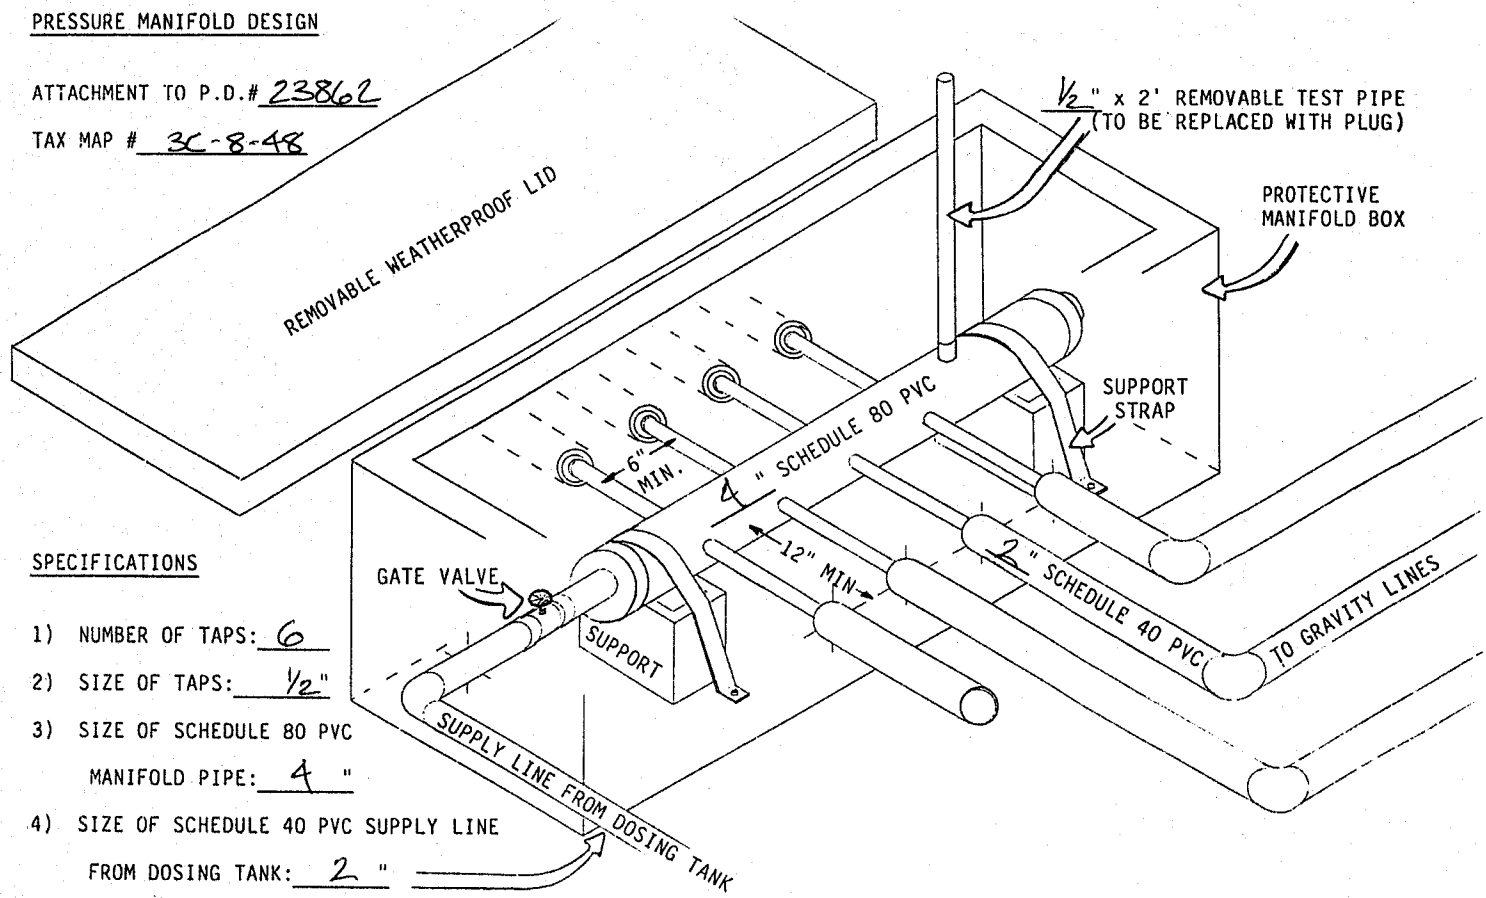

SPECIFICATIONS

1) NUMBER OF TAPS: 6
2) SIZE OF TAPS: ½"
3) SIZE OF SCHEDULE 80 PVC MANIFOLD PIPE: 4 "
4) SIZE OF SCHEDULE 40 PVC SUPPLY LINE FROM DOSING TANK: 2 "