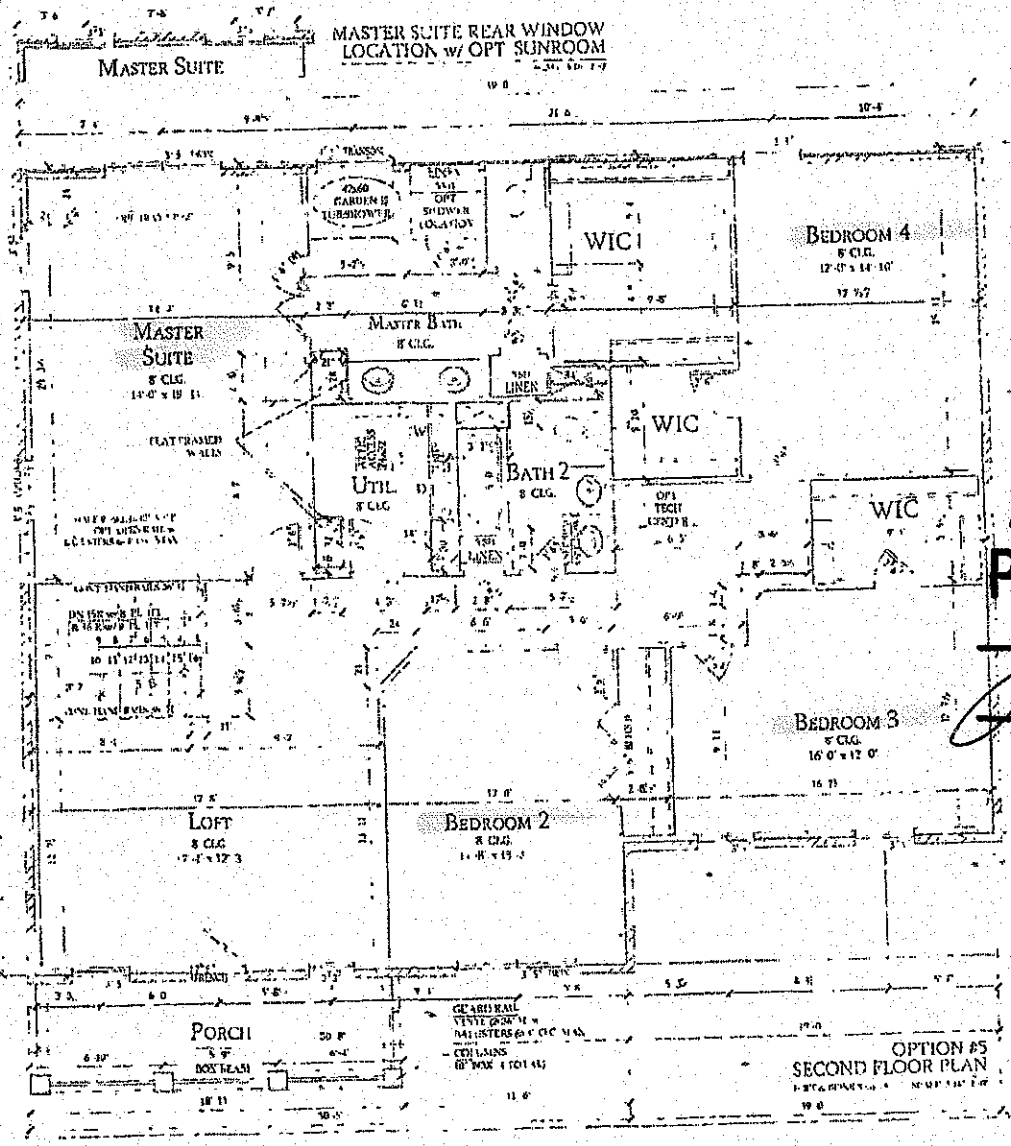


THESE PLANS ARE THE PROPERTY OF LIVE WELL HOMES, LLC AND MAY NOT BE REPRODUCED, CHANGED OR COPIED WITHOUT EXPRESSED WRITTEN CONSENT OF LIVE WELL HOMES, LLC. NOR ARE THEY TO BE ASSIGNED TO A THIRD PARTY WITHOUT OBTAINING SAID WRITTEN CONSENT

GENERAL NOTES

WALL & SYMBOL LEGEND

Acknowledgement Of Plans Submittal ONLY!


_____ Date _____

_____ Date 04/15/15

3237 Providence II

LiveWell

A-5.5c

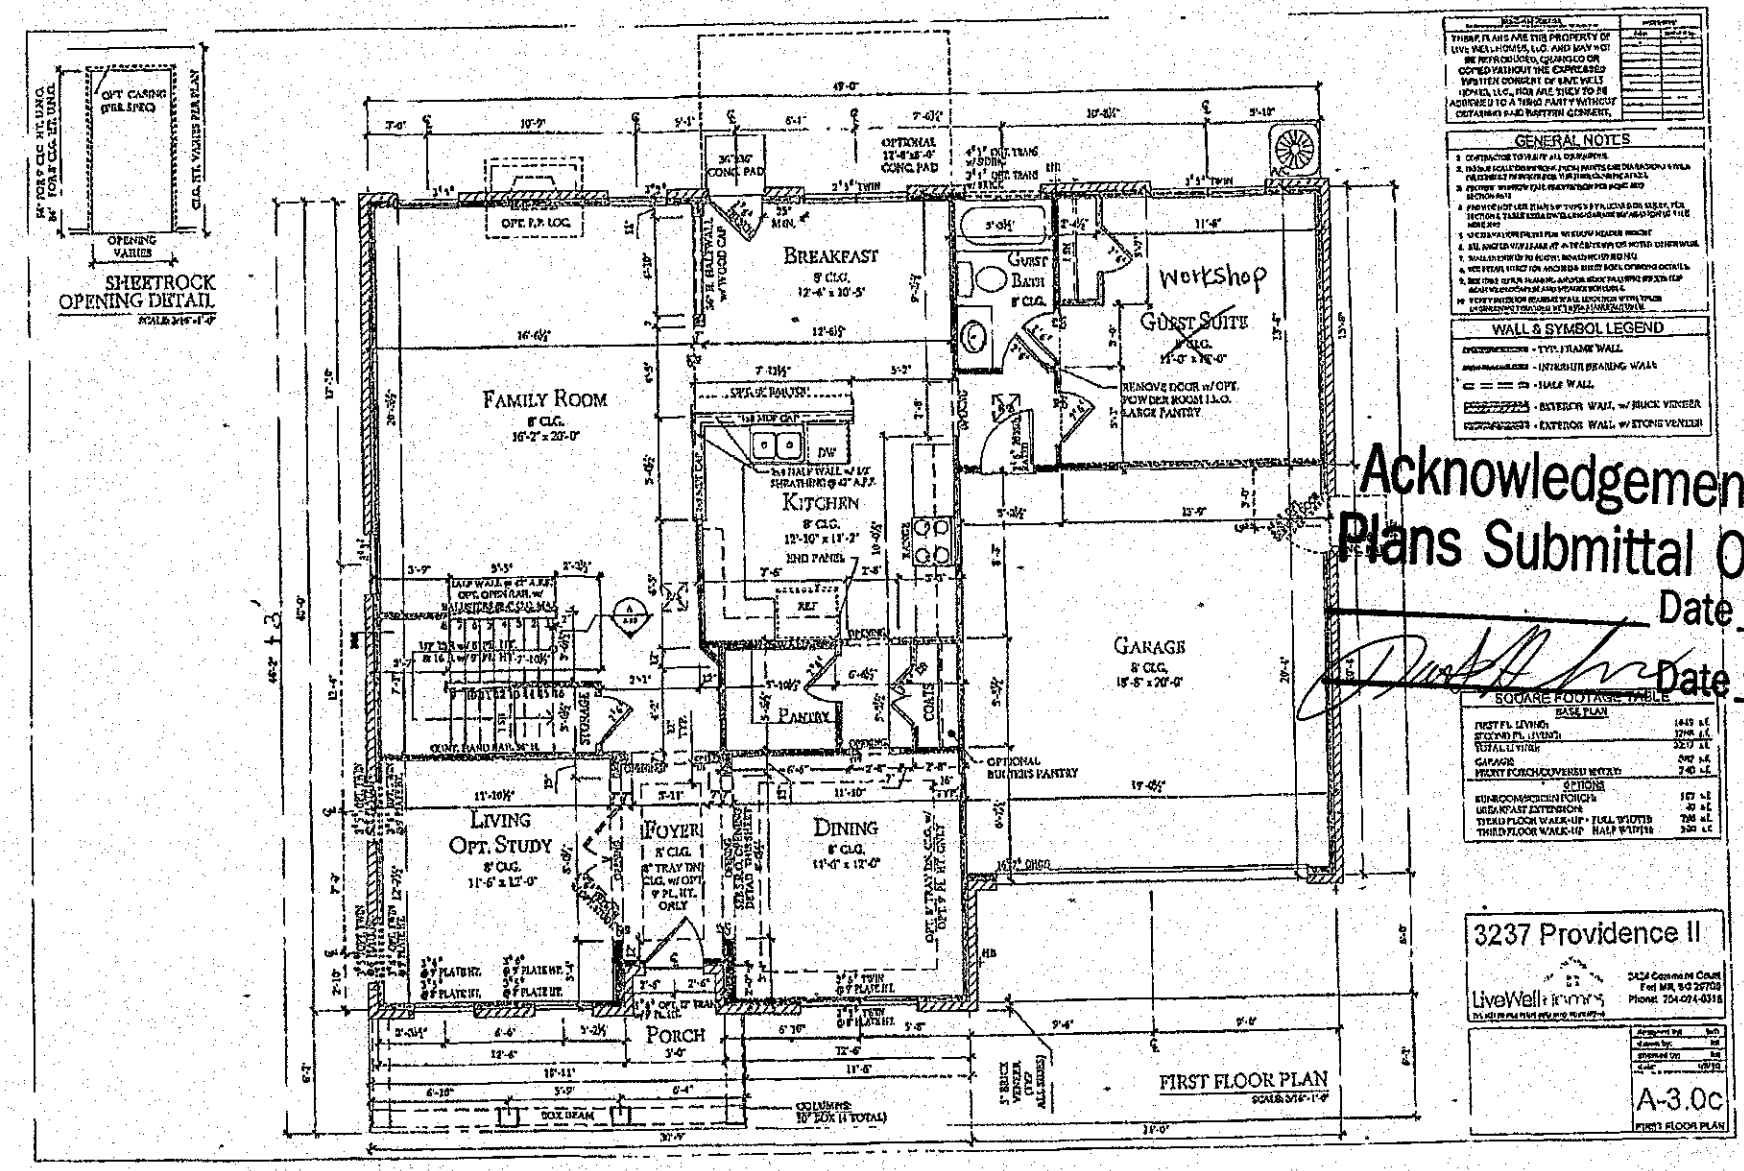

Acknowledgement Of Plans Submittal ONLY!

Date _____

Date 04/07/15