DORMER ABOVE

ATED OSTS TED H

SCREENED PORCH

EXPOSED BEAMS & HORIZ. CROSS BEAMS

SCREENED DOOR (2⁸)

6'-2"

7'-0"

14'-0"

7'-0"

SCREENED DOOR (2⁸)

FRENCH (3⁰)

3'-10"

2'-4"

6'-2"

WROUGHT IRON METAL STAIR

DOWN

10"±

1'-8"

2'-0"

5'-0"

15'-10"

3'-8"

RANGE

KITCHEN

4'-0"

PANTRY

4'-8"

2'-6"

SUB-ZERO REFR.

2'-2"

ARCHED OPNG.

6'-10"

6'-6"

4'-6"

12"

22'-5"

3'-8"

UP 17 R. @ 11 1/2" T.

RAILING

DN 17 R. @ 11 1/2" T.

3'-8"

4'-0"

1'-4"

4'-8"

3'-4½"

2'-6"

4½"±

7'-9"

3'-11"

4'-6"

(2⁰) TV NICHE ABOVE

(2⁴) PDR

(3⁰) FIXED FRENCH

BREAKFAST

OPTIONAL BEADBOARD CLG.

D.W.

DISP

12" WIDE COUNTER ON TOP OF 42" HIGH WALL

8'-0"

ARCHED OPENING

19'-6"

7'-0"

11'-10"

6'-6"

5'-0"

12"

INSIDE LINE OF WALL ABOVE

HOUSE

WROUGHT IRON RAILING AS PER GEN. NOTE # 14 (TYP.)

Acknowledgement Of Plans Submittal ONLY!

VERANDA

Date 6-3-2014

Date 06/03/14

PAIR (2⁶) FRENCH

PAIR FIXED FRENCH (2⁶)

PAIR FIXED FRENCH (2⁶)

7'-0"

11'-10"

7'-1"

INSIDE LINE OF WALL ABOVE

BUILT-INS

2x6 WALL

42" MASONRY FIREPLACE W/ HEARTH

12"x16" FLUE

GATHERING

OPEN ABOVE

23'-6"

19'-6"

7'-8"

7'-1"

6'-6"

1'-0" RADIUS

(3⁰) FRENCH W/ 3'x3' TRANS. ABOVE

SITTING

22' CLG. AT HIGHEST POINT

SLOPE UP (TYP.)

2x6 WALL

BEADBOARD CLG. IN TURRET

13'-3"

3'-6"

MASTER SUITE

11'-6" FLAT CLG.

19'-2"

BUILT-INS

4'-3"

4'-2"

3'-7"

8'-4"

W.I.C.

(2⁸)

(2⁴)

GALLERY

ARCHED OPNG.

2'-6"

4'-0"

7'-11"

2'-6"

COLUMNS SET AT 48" WALL

12"

ARCHED OPENINGS W/ SPRINGLINE AT 7' AND HIGHEST AT 8'

2'-6"

36" HIGH WALL


FOYER

6'-5"

3'-6" ARCHED OPNG.

FLAT 10' CLG.


6'-5"

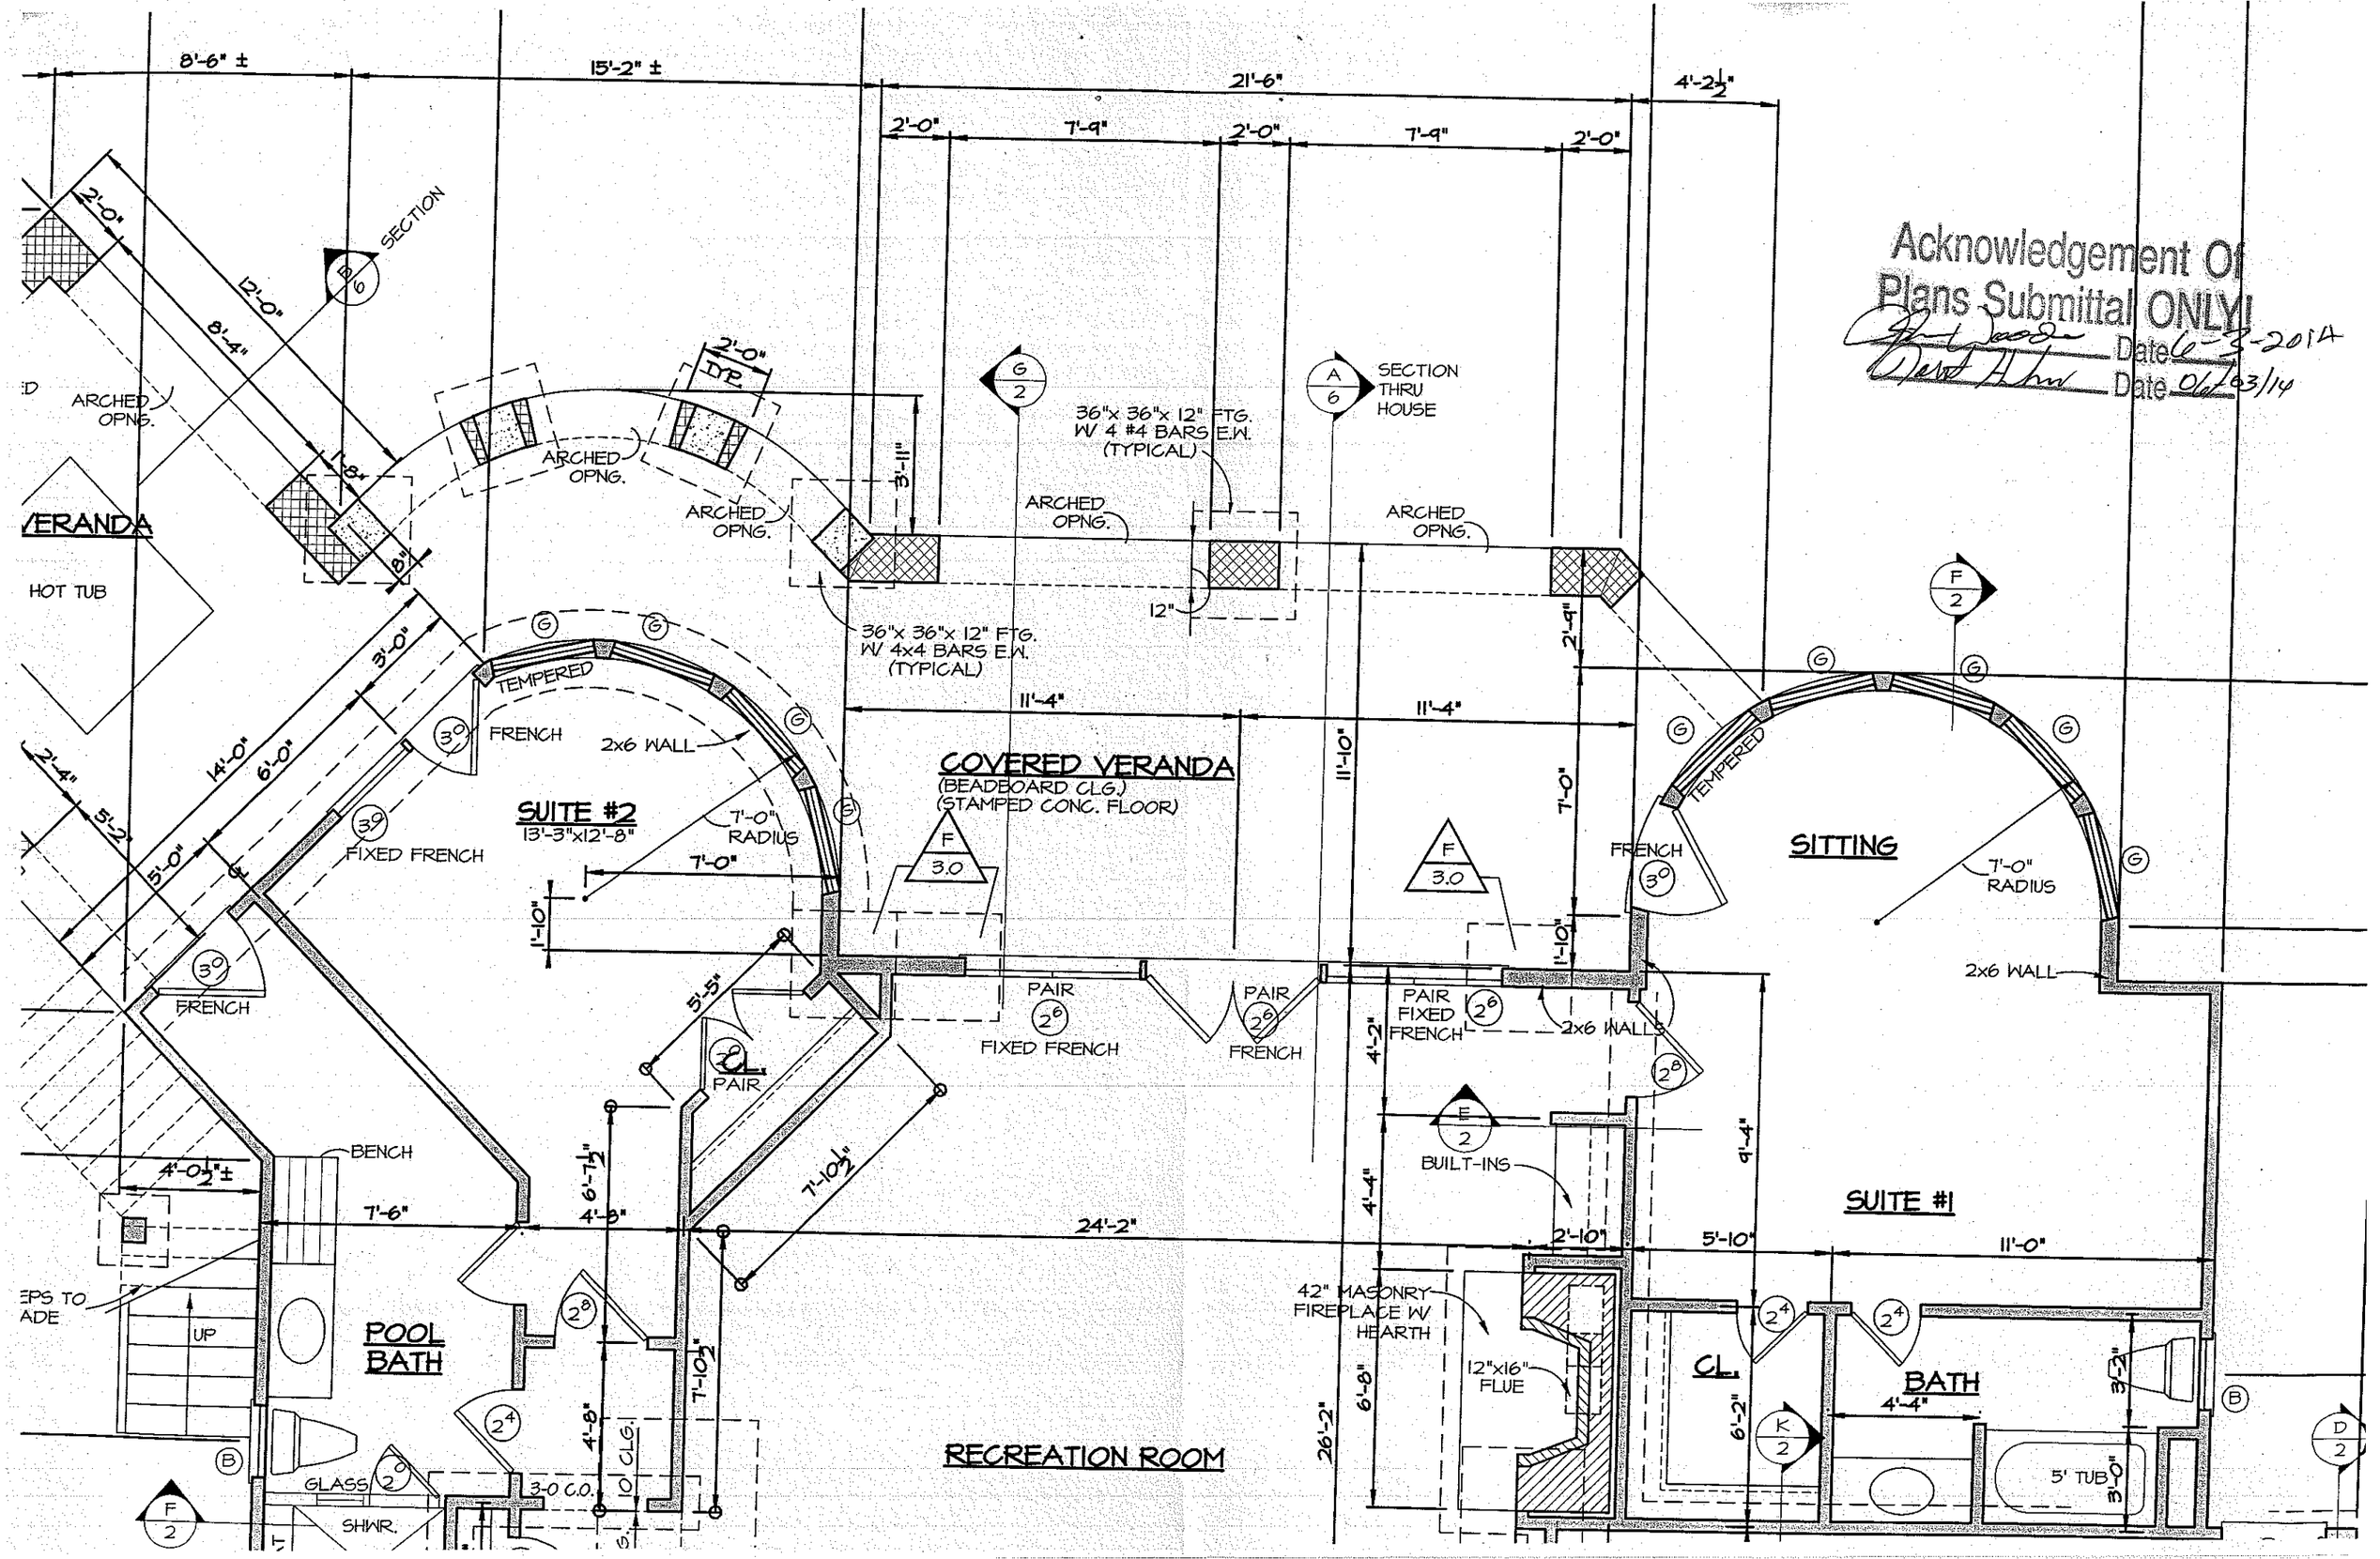

Acknowledgement Of Plans Submittal ONLY!

Date 6-3-2014

Date 06/03/14

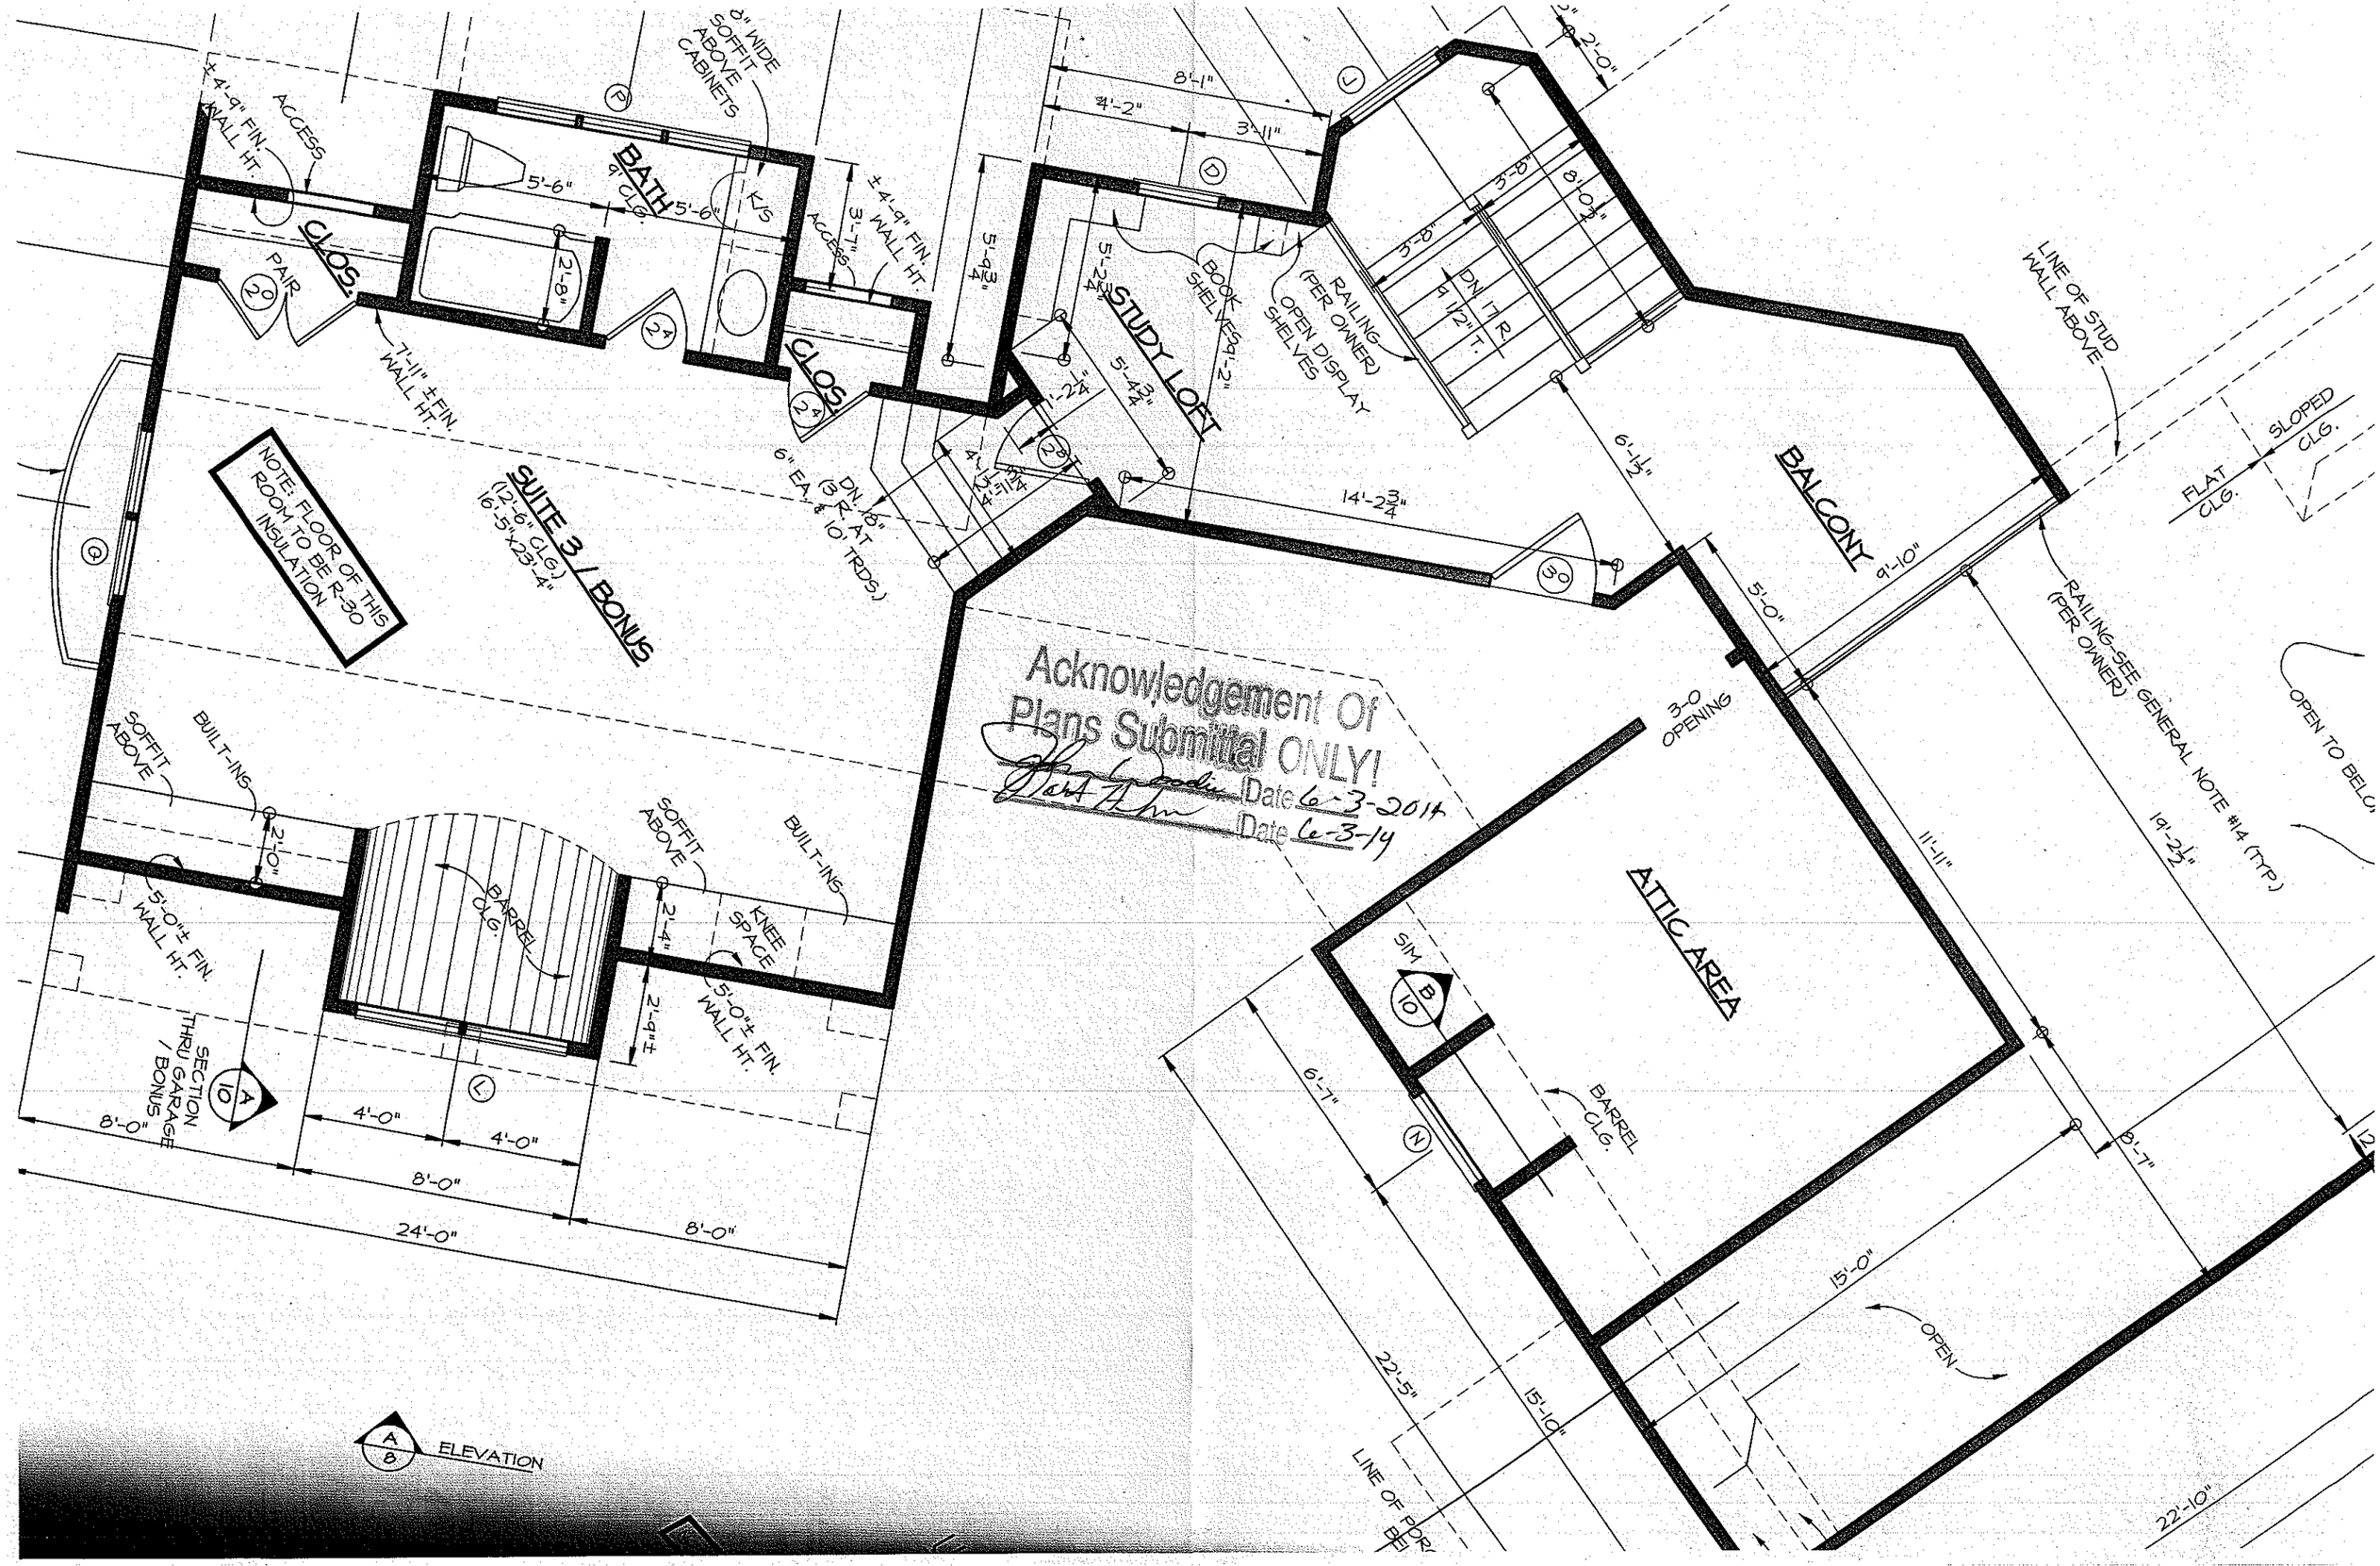

Acknowledgement Of Plans Submittal ONLY!
Date 6-3-2014
Date 6-3-14