
Acknowledgement Of
Plans Submittal ONLY!
Date 9-3-13
Date 9-3-13

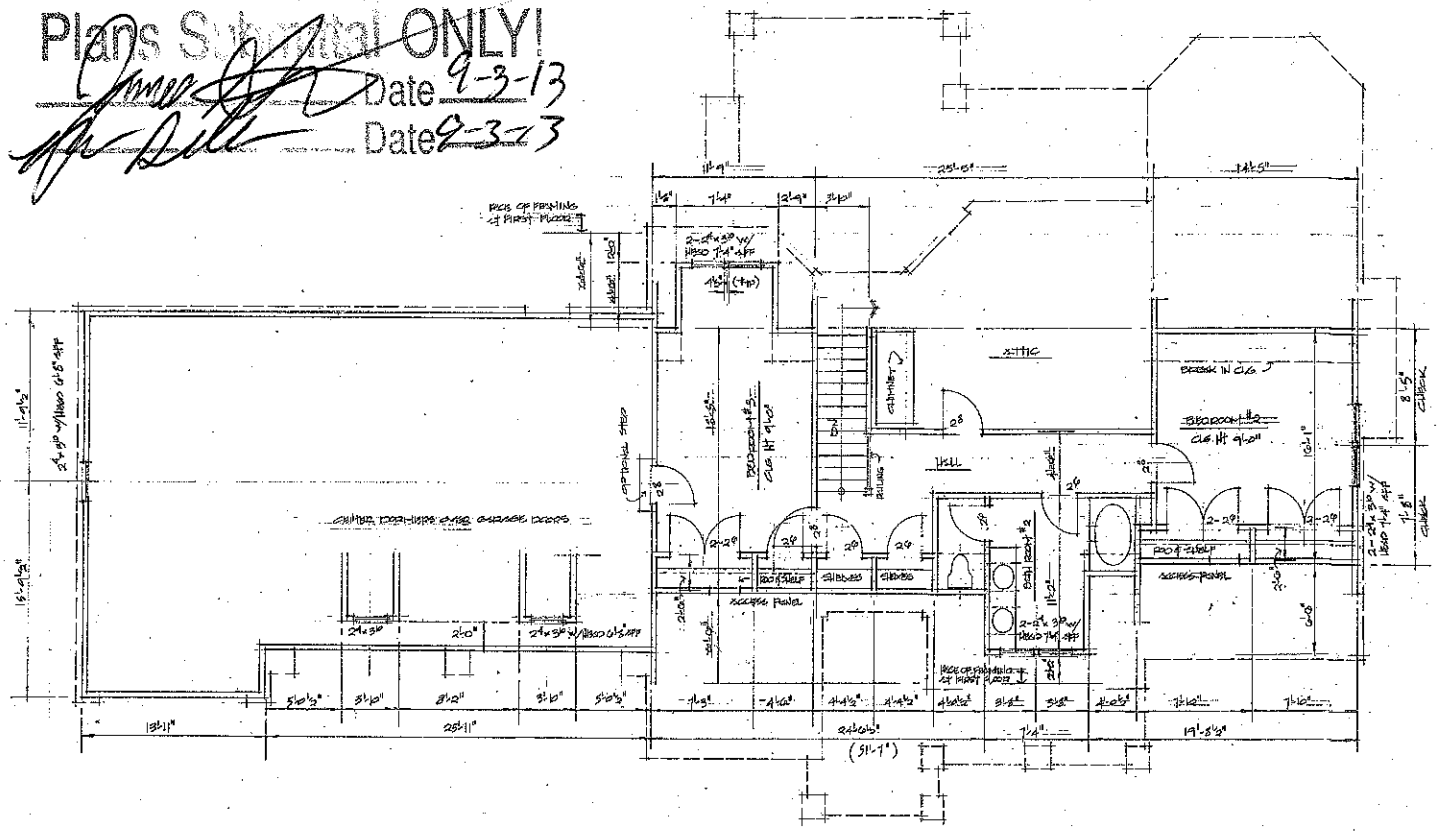

SECOND FLOOR PLAN