
Acknowledgement Of
Plans Submittal ONLY!
Date 9-3-13
Date 9-3-13

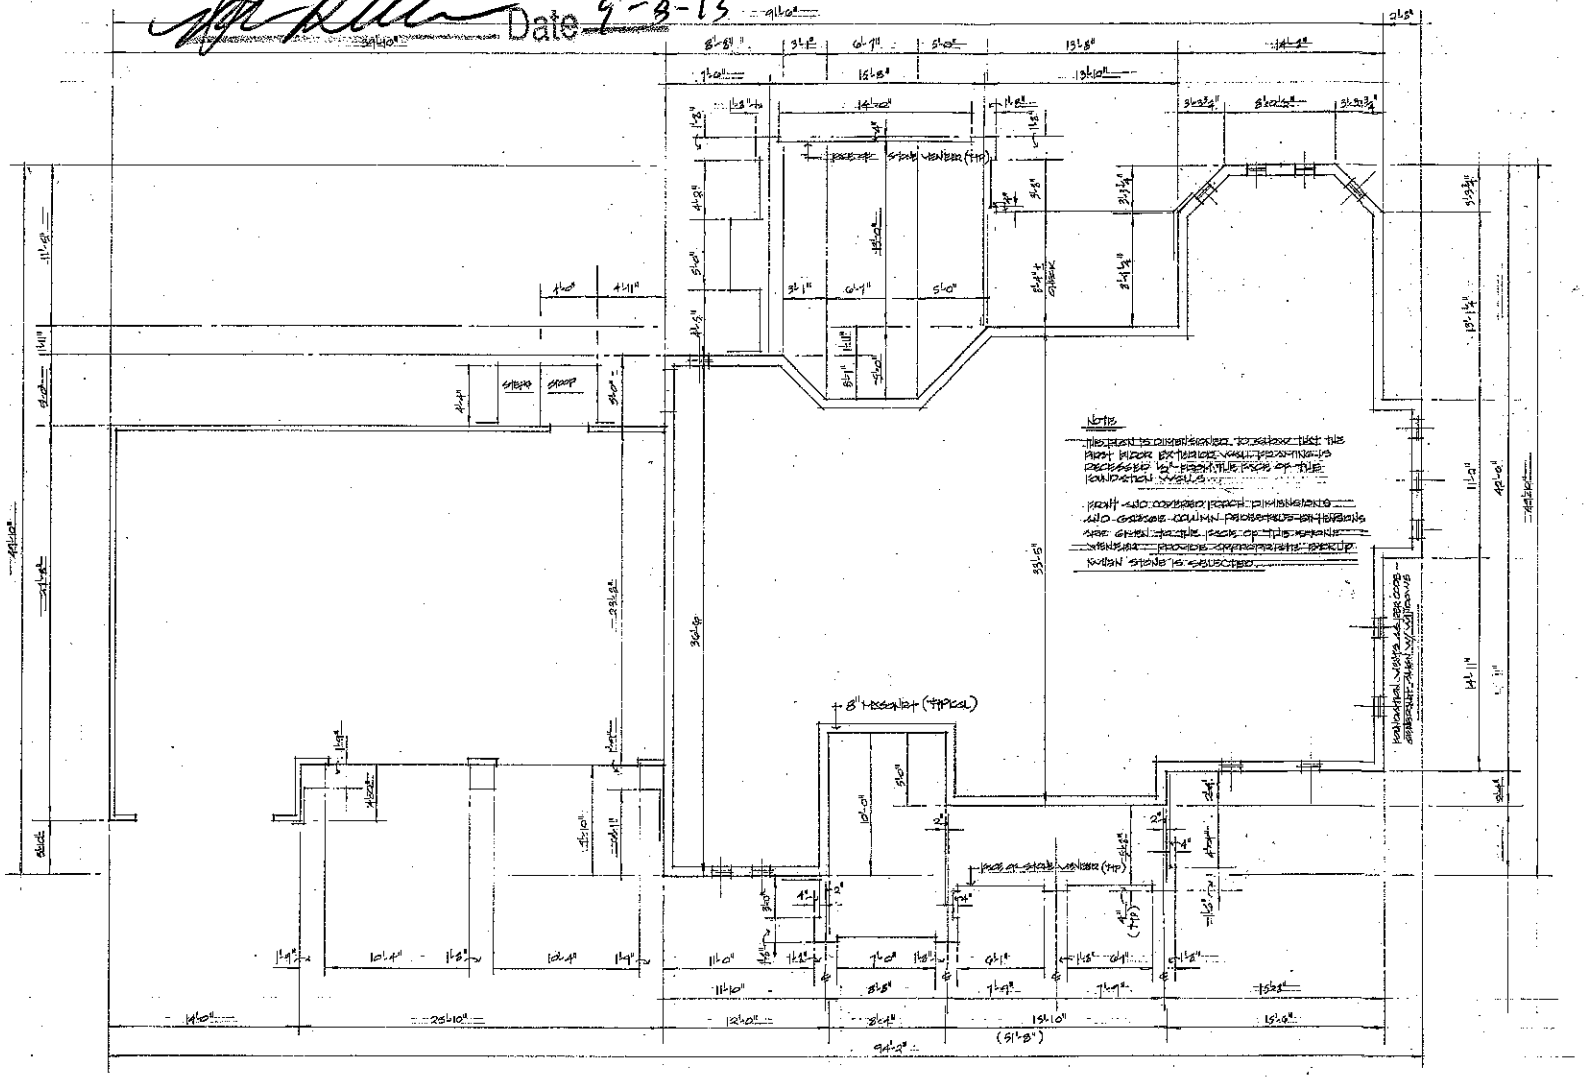

RENDITION PLAN SCALE: 1/4"=1'-0"