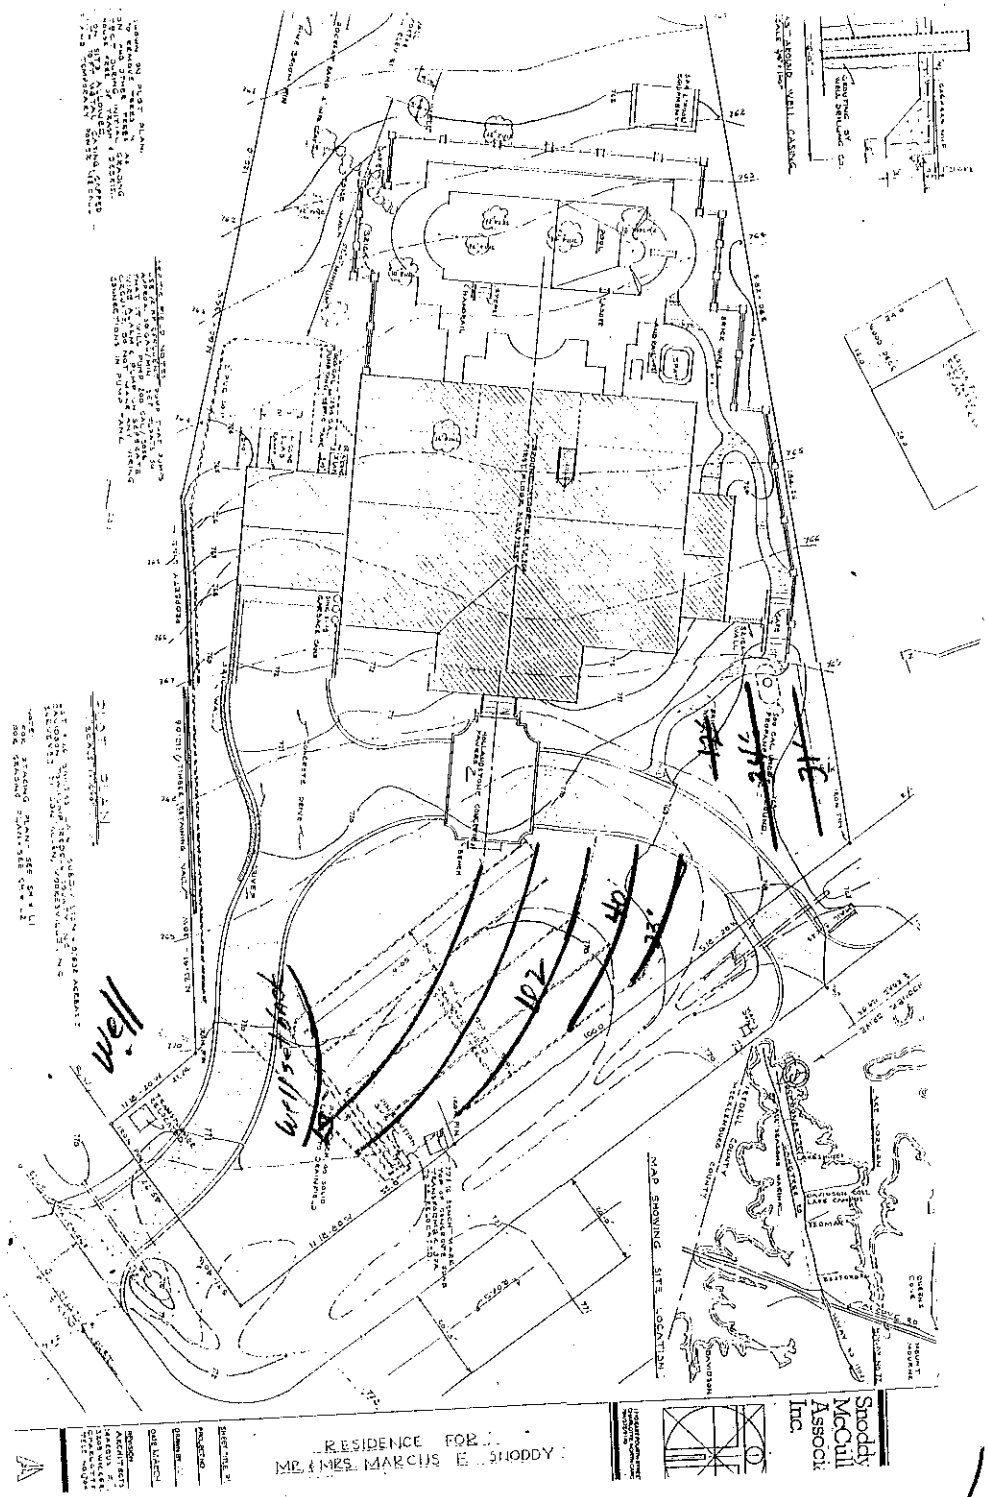

RESIDENCE FOR
MR. & MRS. MARCUS E. SMODDY
Smoddy McCall Associates Inc.
1" = 40'