THIS IS TO CERTIFY THAT ON THE 25th DAY OF JANUARY 19 90, I SURVEYED THE PROPERTY SHOWN ON THIS PLAT, AND THAT THE PROPERTY LINES, WALLS AND BUILDINGS ARE AS SHOWN HEREON: THAT THE BUILDINGS LOCATED ON SAID LOT DO NOT ENCROACH OR PROJECT ON ADJACENT STREETS OR PROPERTY: AND THAT NO ADJACENT BUILDINGS OR WALLS ENCROACH OR PROJECT ON SAID PREMISES.


* SUBJECT TO UNDERGROUND UTILITIES *

RICHARD BOYD BROOKS

SIGNED Richard Boyd Brooks

N.C. REGISTERED SURVEYOR L-2689

NORTH CAROLINA SEAL L-2689 LAND SURVEYOR RICHARD BOYD BROOKS

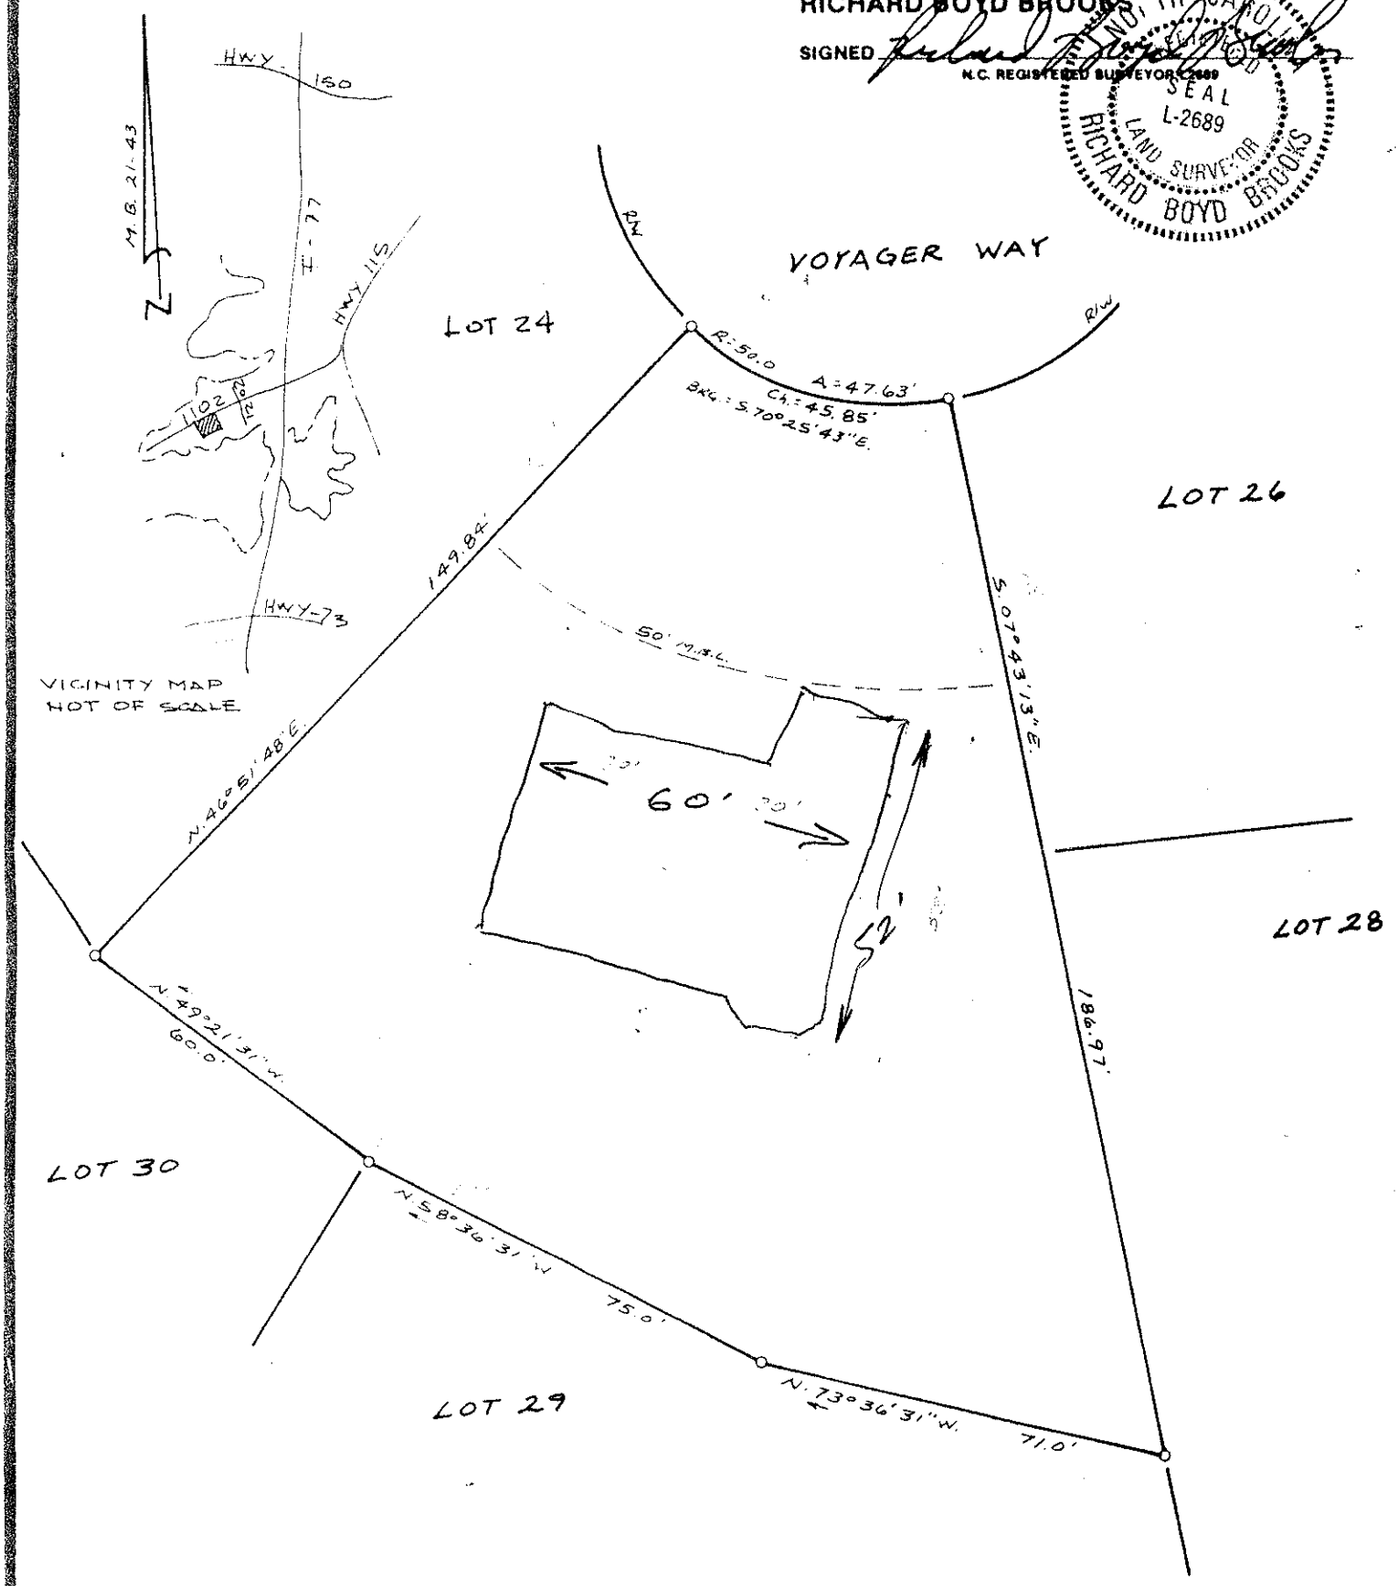

PHYSICAL SURVEY

OF

LOT 25 of ROYAL POINTE MAP 1 OF 3

DAVIDSON TWSP., IREDELL CO., N.C.

PROPERTY OF

KNOX BLACK & BRIGGS CONSTRUCTION

SCALE 1" = 30' DEED RECORDED _____ MAP RECORDED 21-43

FIELD BOOK _____ JOB NO. 89125 ● = OLD IRON (E.I.P.) O = NEW IRON (N.I.P.)