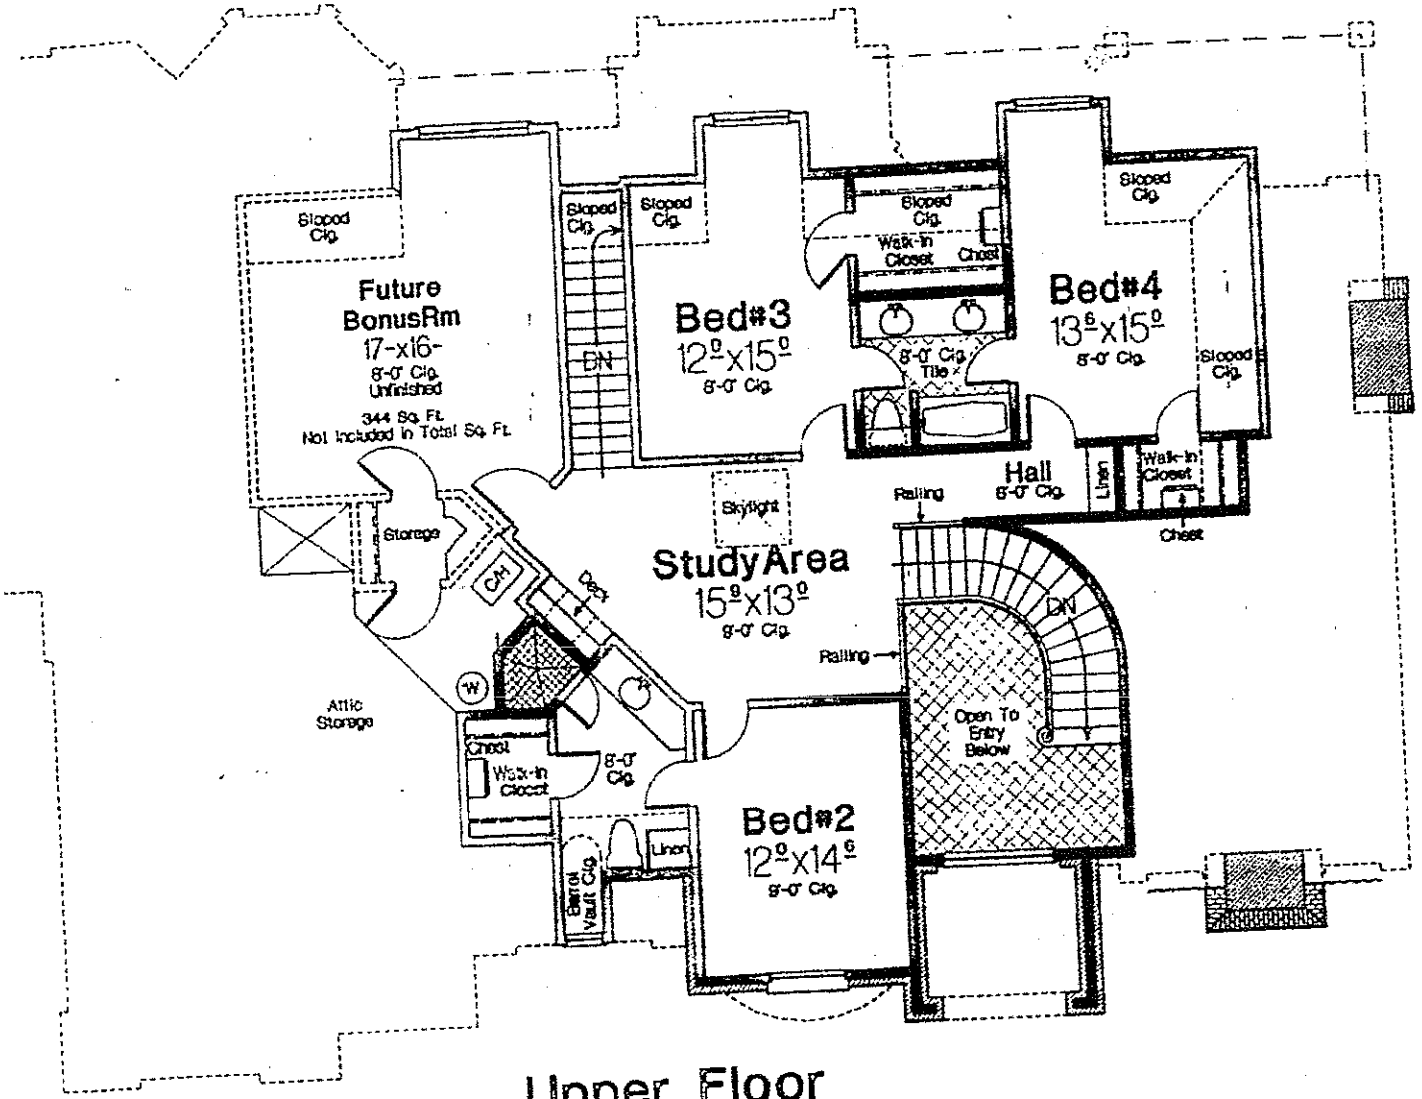



# Upper Floor

All Ceiling Heights 8'-0" Unless Noted

Acknowledgement Of
Plans Submittal ONLY!
Maria Date 2/28/12
Date 2-28-12

* K- Style Gutters
* Box on Down spouts.
* Jeld Win. Trad. plus.
* Wood G. Doors.

8' Door 6⁸ up

10' 9' ceiling.