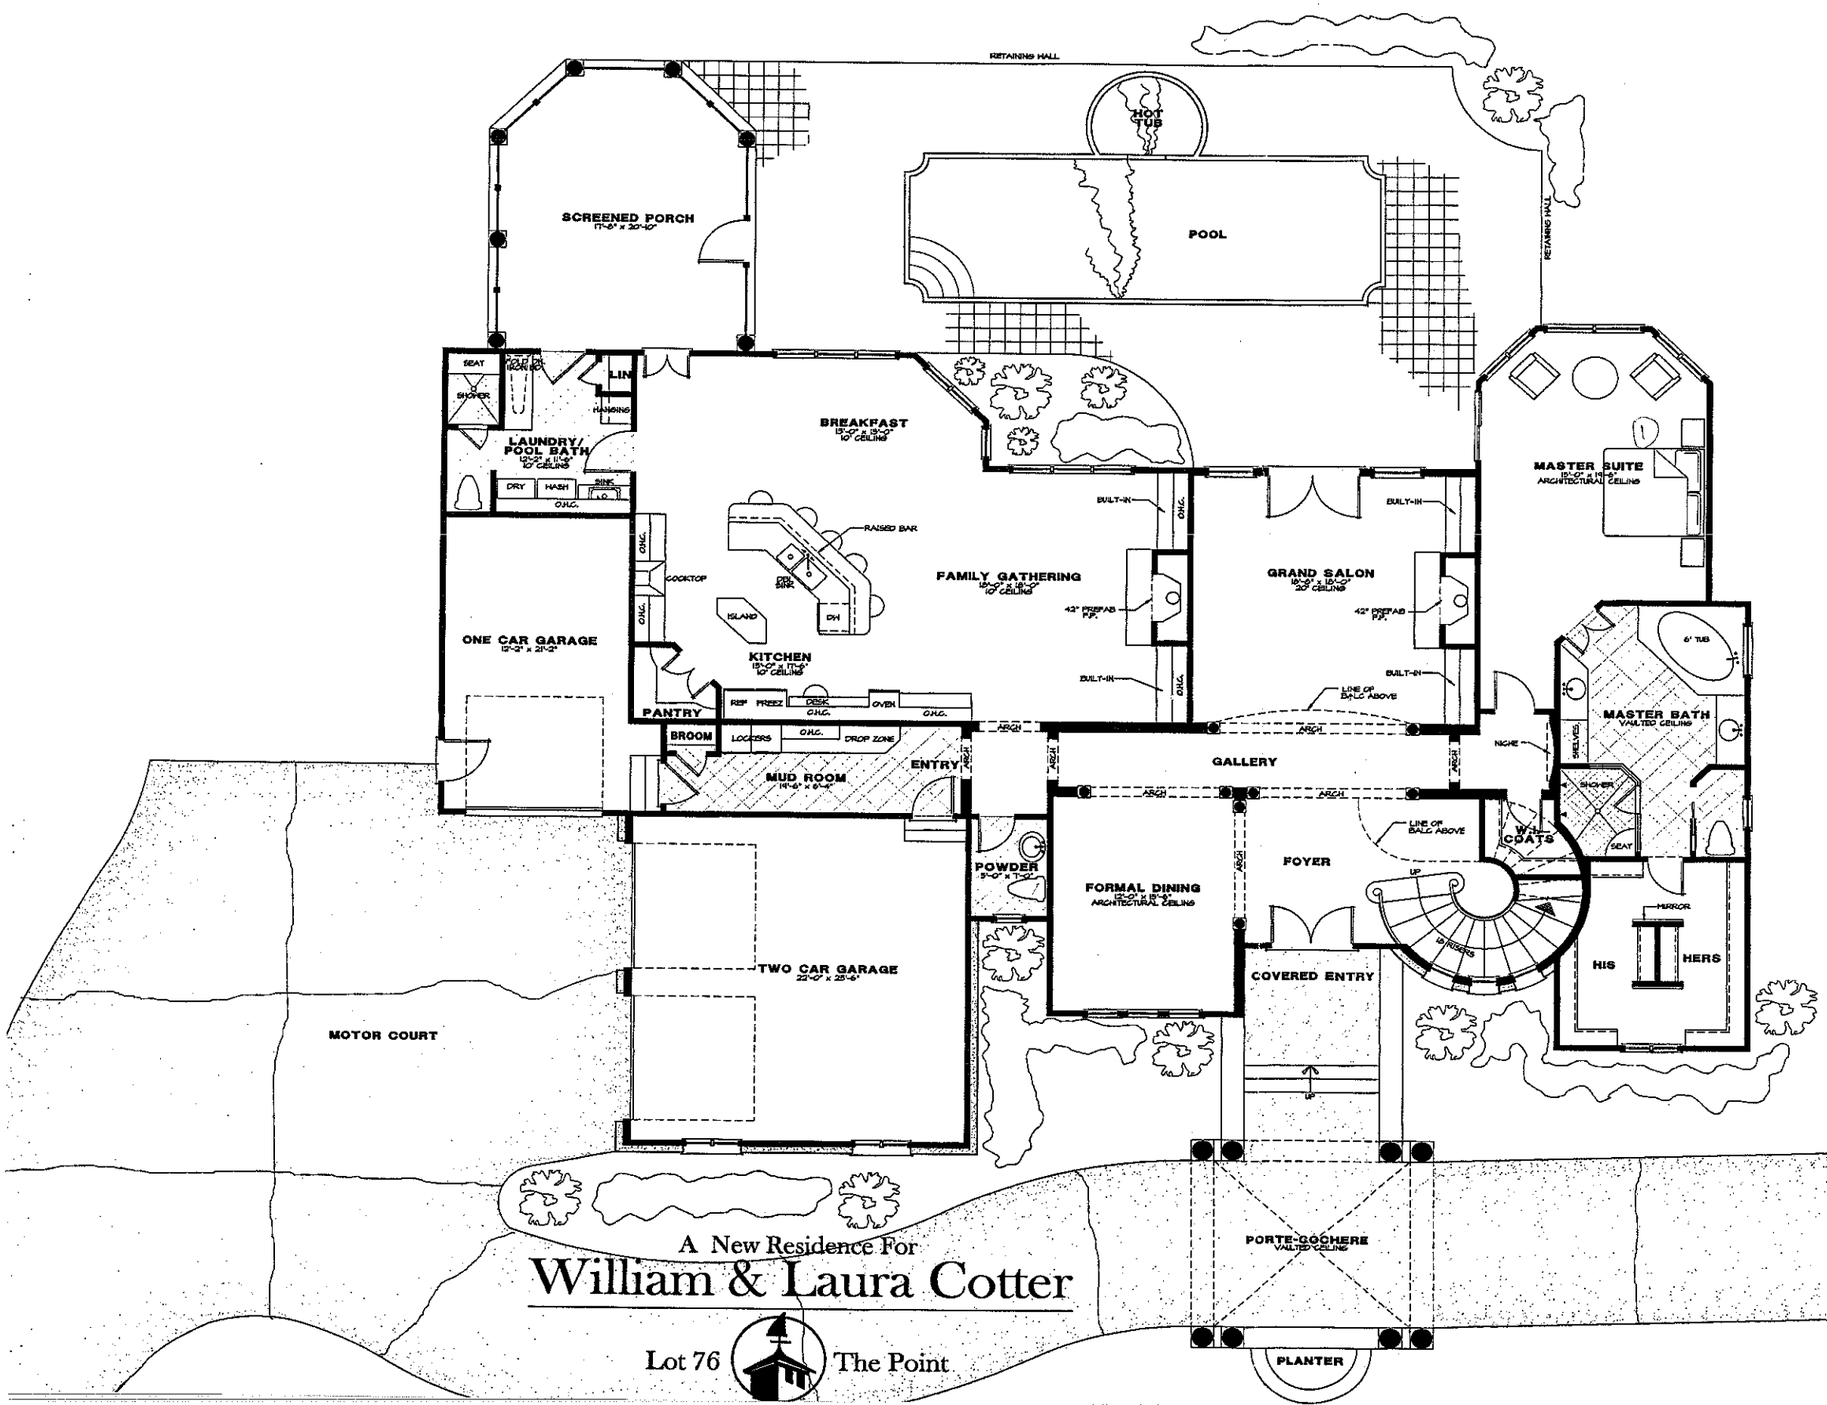


Sq. Footage
10/17/02

Main Level Heated	2878 Sq.Ft.
Upper Level Heated	1941 Sq.Ft.
Total Heated	4819 Sq.Ft.
Front Covered Entry	160 Sq.Ft.
Porte-Cochere	240 Sq.Ft.
Screened Porch	344 Sq.Ft.
Garages	552 Sq.Ft.
Covered Porch	148 Sq.Ft.
Total Under Roof	6677 Sq.Ft.

Acknowledgement Of Plans Submittal ONLY!

Date 11/7/03

Date 11/7/03

A New Residence For


William & Laura Cotter

Lot 76 The Point

October 17, 2002

10602 Bailey Road Suite A
Cornelius, NC 28031
voice: 704.895.7805
fax: 704.895.0599
www.carolinadesigngroup.com
Committed To Design Excellence

CarolinaDesignGroup

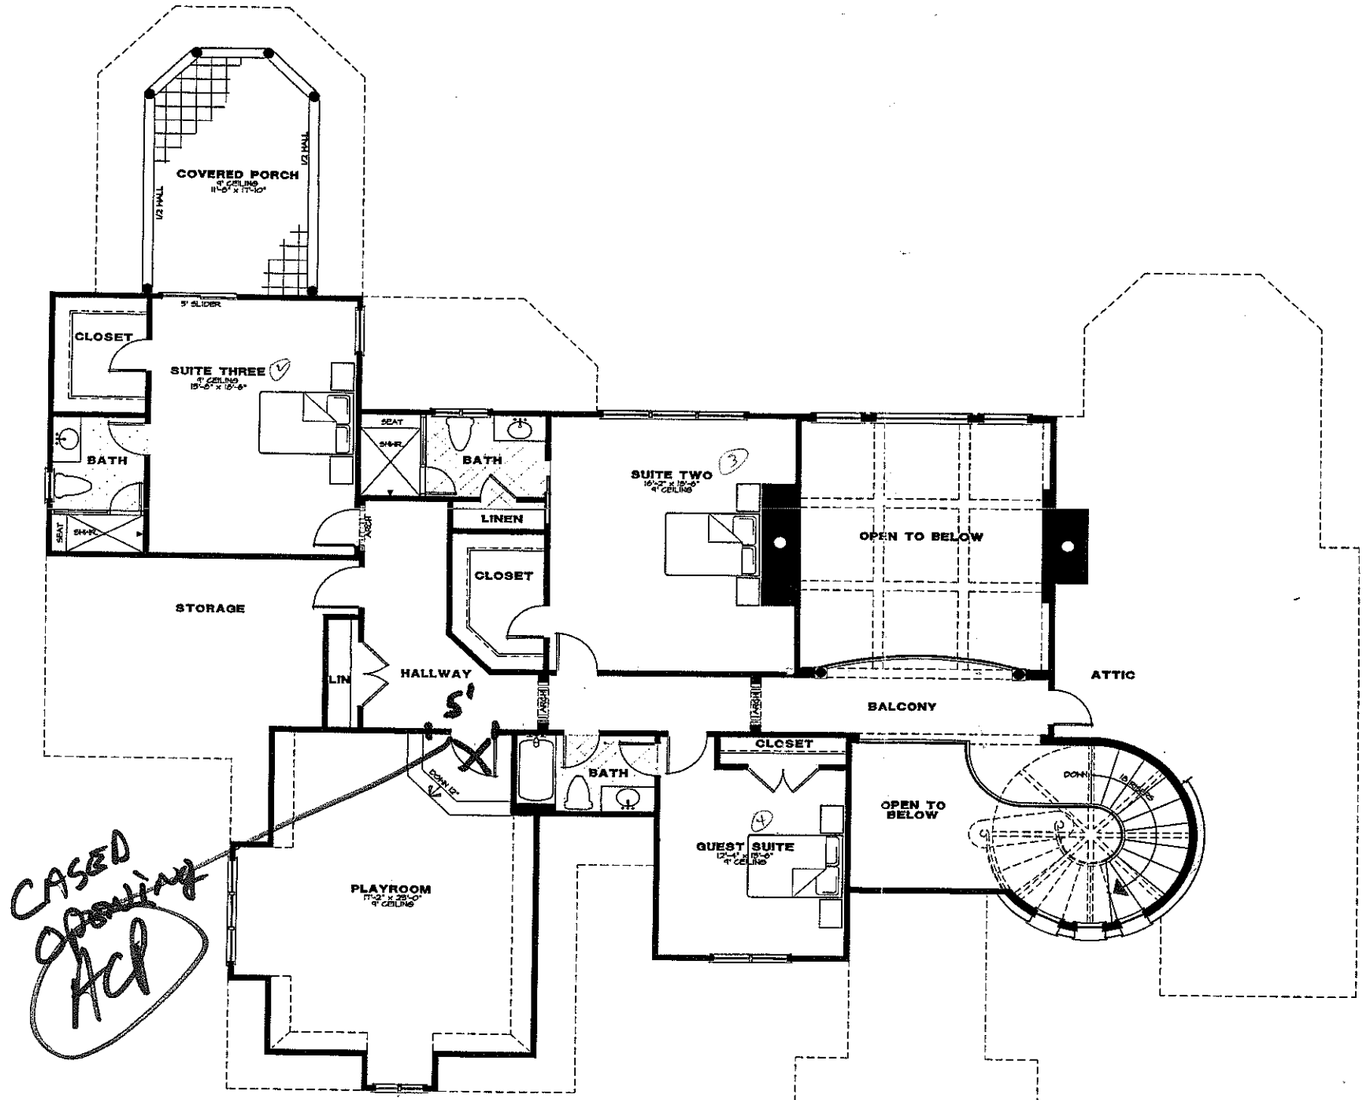

A New Residence For

William & Laura Cotter

Lot 76 The Point

Sq. Footage

10/17/02

Main Level Heated	2878 Sq.Ft.
Upper Level Heated	1648 Sq.Ft.
Total Heated	4577 Sq.Ft.
Front Covered Entry	160 Sq.Ft.
Porte-Cochere	240 Sq.Ft.
Screened Porch	344 Sq.Ft.
Garages	868 Sq.Ft.
Covered Porch	116 Sq.Ft.
Total Under Roof	6577 Sq.Ft.

Acknowledgement Of
Plans Submittal ONLY!

_____ Date 1/7/03

_____ Date 1/7/03

October 17, 2002

10602 Bailey Road Suite A
Cornelius, NC 28031
voice: 704.895.7505
fax: 704.895.0509
www.carolinadesigngroup.com
Committed To Design Excellence

CarolinaDesignGroup