


UNDER MY SUPERVISION OF THE PROPERTY SHOWN ON THIS PLAT, AND THAT THE BOUNDARY LINES AND THE IMPROVEMENTS, IF ANY, ARE AS SHOWN HEREON.

SIGNED _____
PROFESSIONAL LAND SURVEYOR

VICINITY MAP
NOT TO SCALE

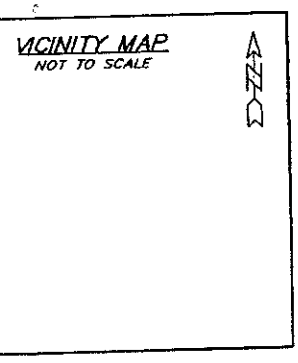

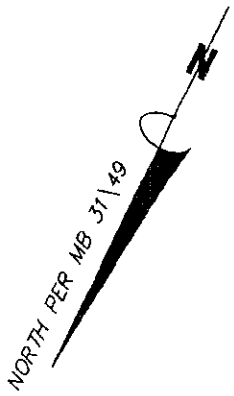

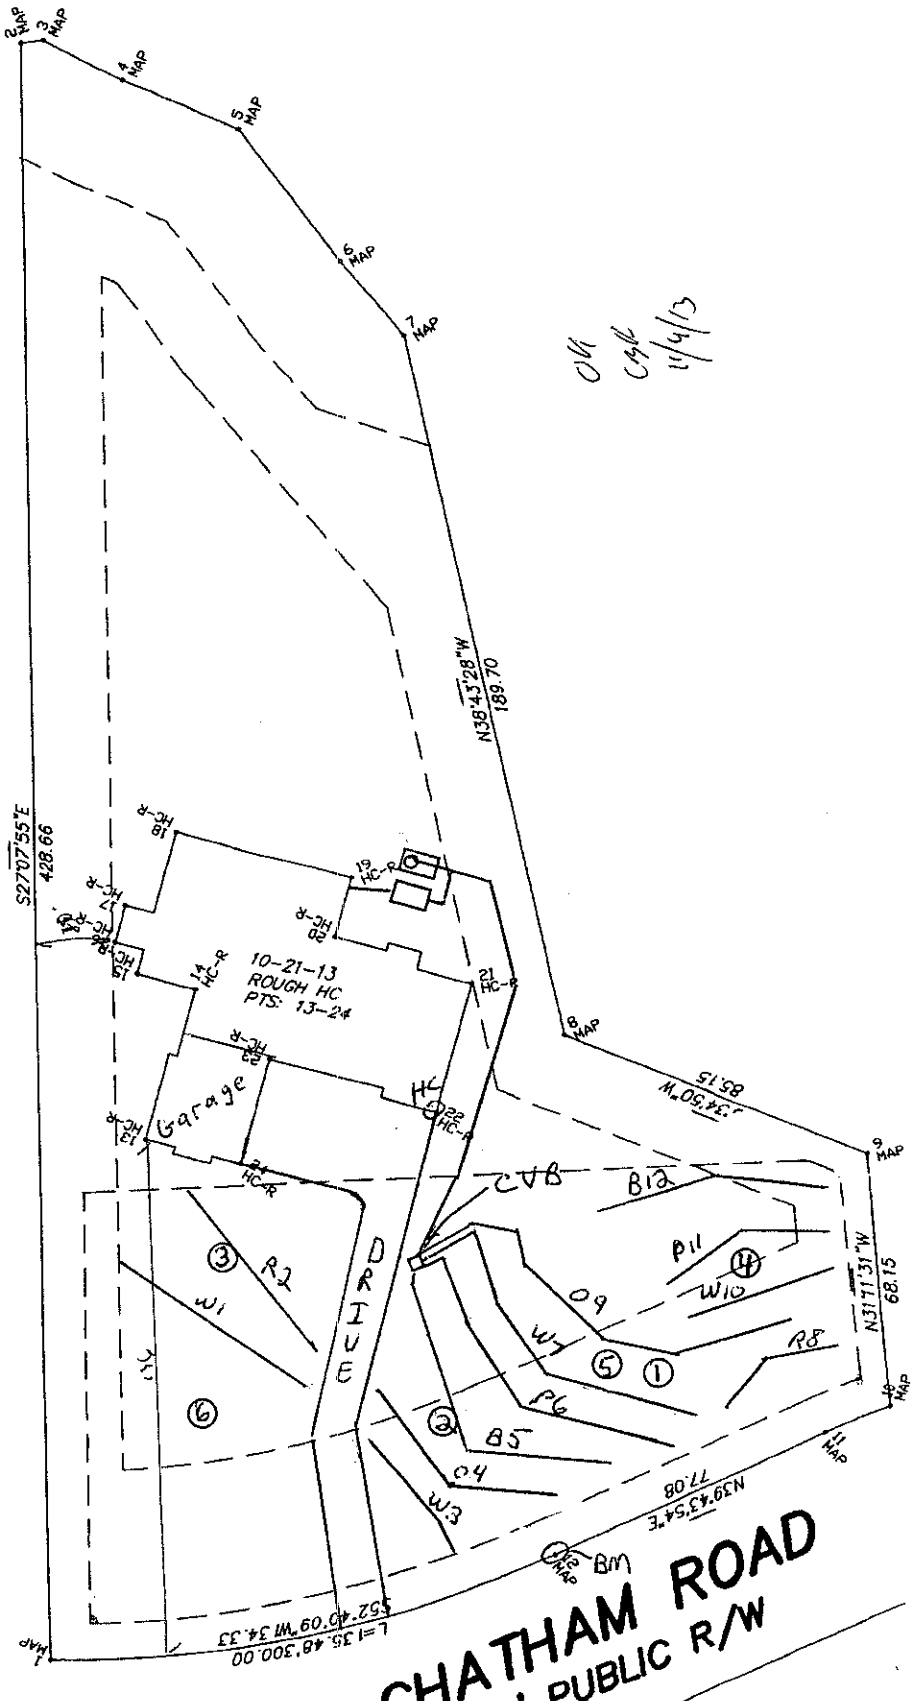



OK
CSK
11/4/13


UNDER MY SUPERVISION OF THE PROPERTY SHOWN ON THIS PLAT, AND THAT THE BOUNDARY LINES AND THE IMPROVEMENTS, IF ANY, ARE AS SHOWN HEREON.

SIGNED _____
PROFESSIONAL LAND SURVEYOR

VICINITY MAP
NOT TO SCALE

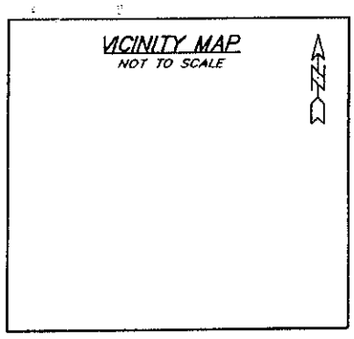

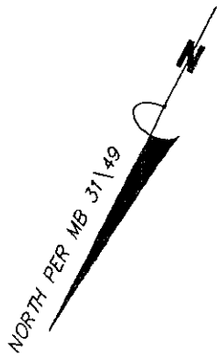

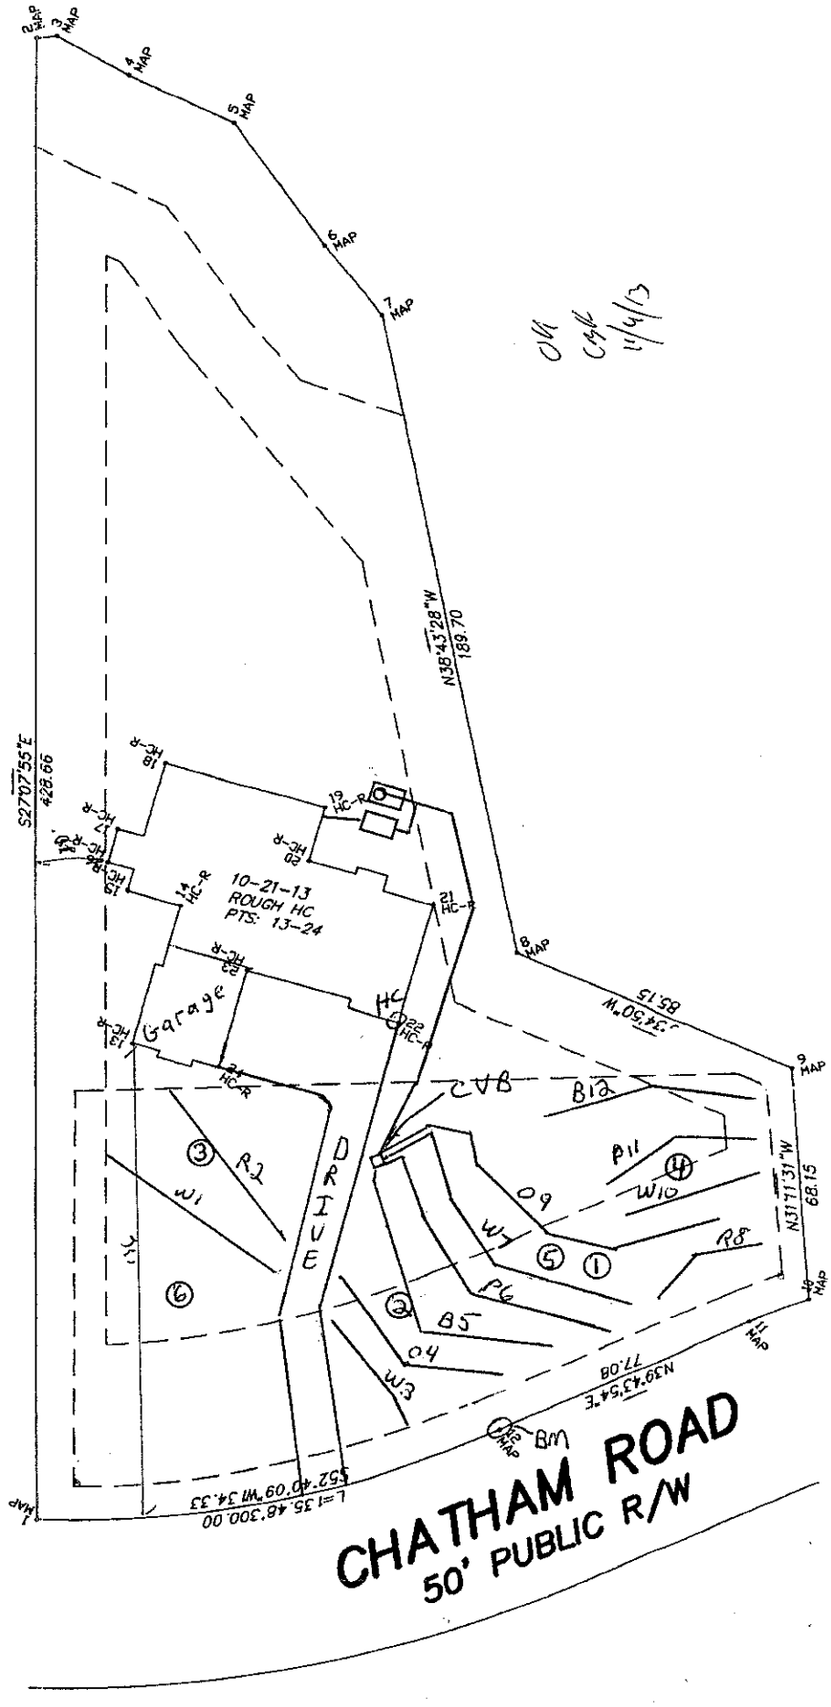

OK
CMF
11/4/13

ROUGH STK SURVEY
OF
LOT 3, THE POINT PH 1B
MOORESVILLE, IREDELL COUNTY, NORTH CAROLINA

SCALE 1"=50'

CAROLINA SURVEYORS, INC
P.O. BOX 267
PINEVILLE, N.C. 28134
(704) 889-7601
FAX:(704) 889-7614
CERTIFICATE OF AUTHORIZATION
NC:C-1242 SC:886

SURVEYED FOR _____
MAP RECORDED IN BOOK 31 AT PAGE 49 DEED RECORDED BOOK _____ PAGE _____
DRAWN BY HW FIELD WORK _____ FIELD BOOK # _____

2013\HC\Point Ph1b
2013\P\Point Ph1b