

Acknowledgement Of
Plans Submittal ONLY!
Date 11/25/13
Date

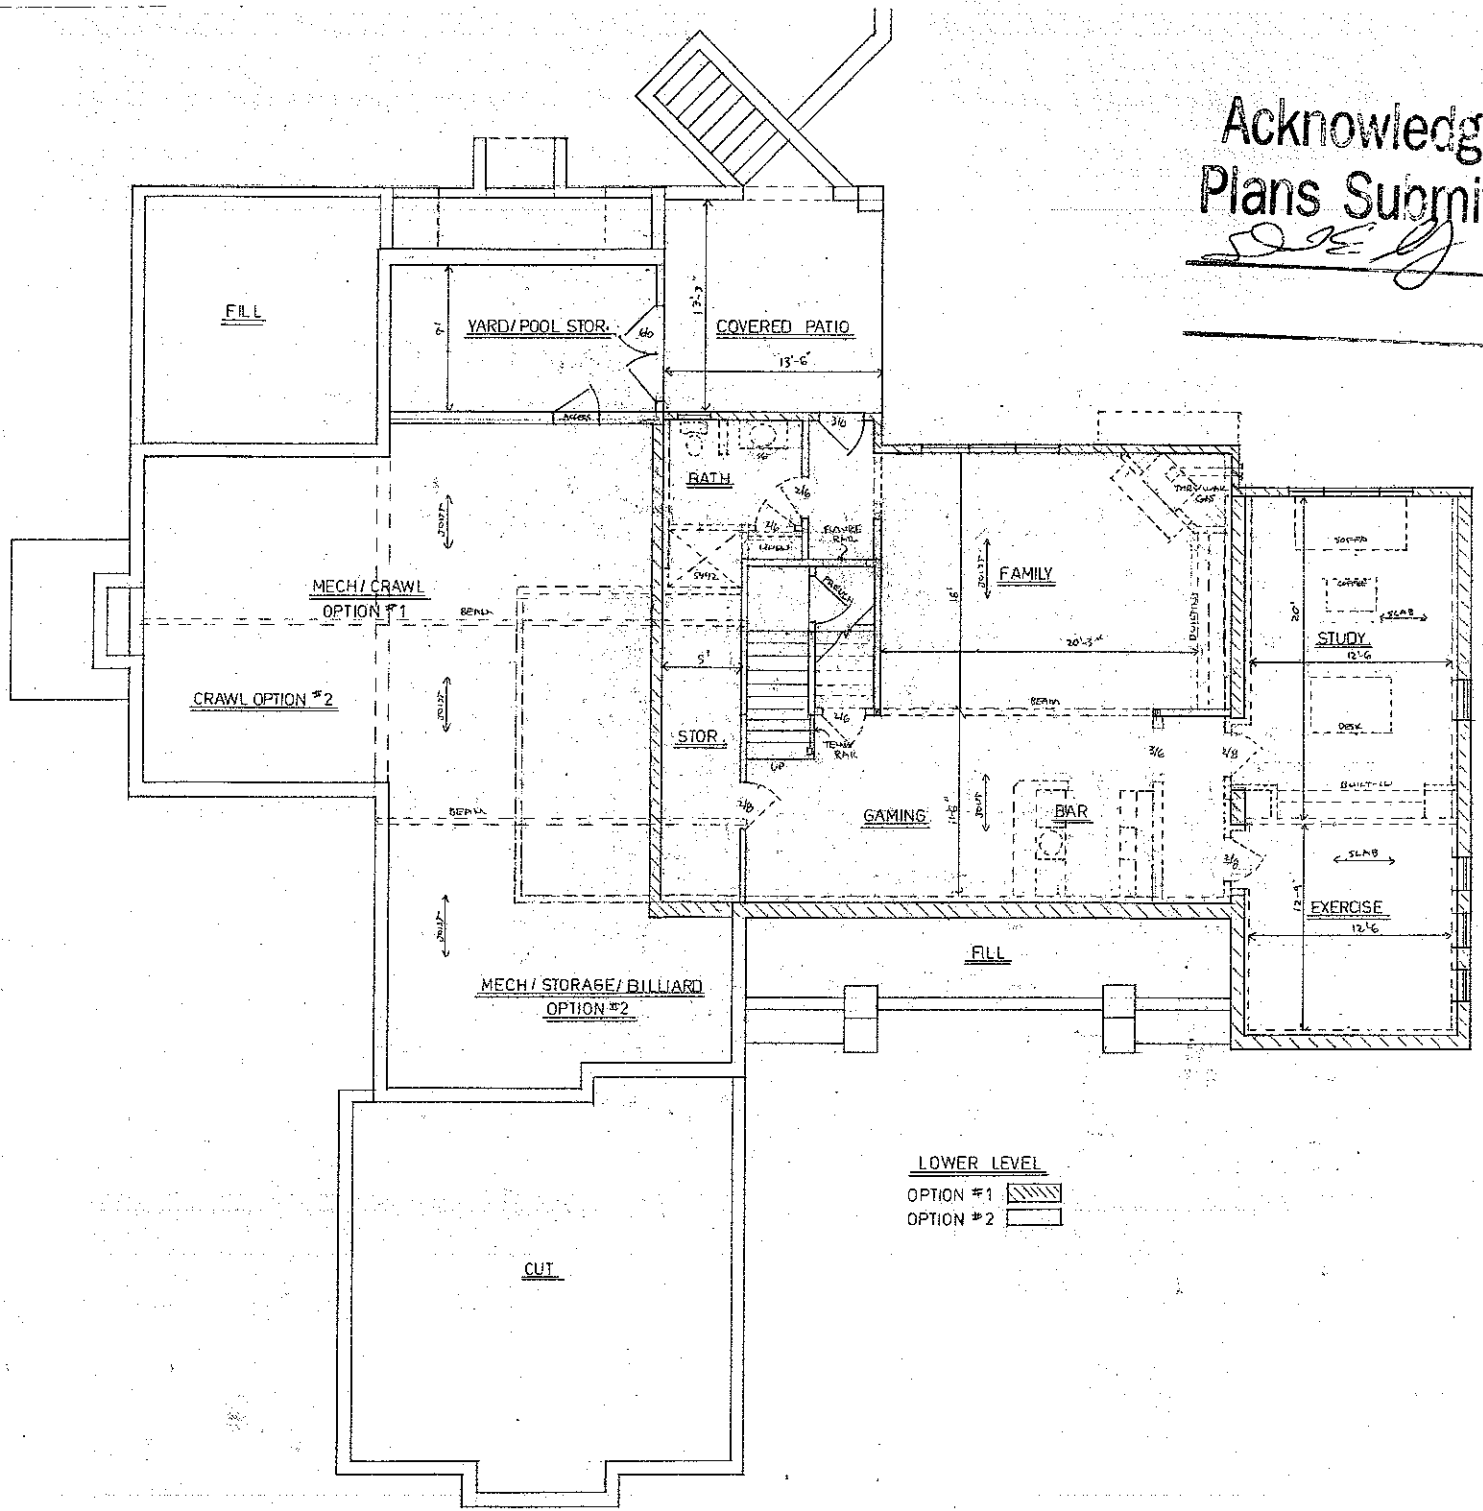

Acknowledgement Of
Plans Submittal ONLY!

Date 11/25/13

Date 12/16/13

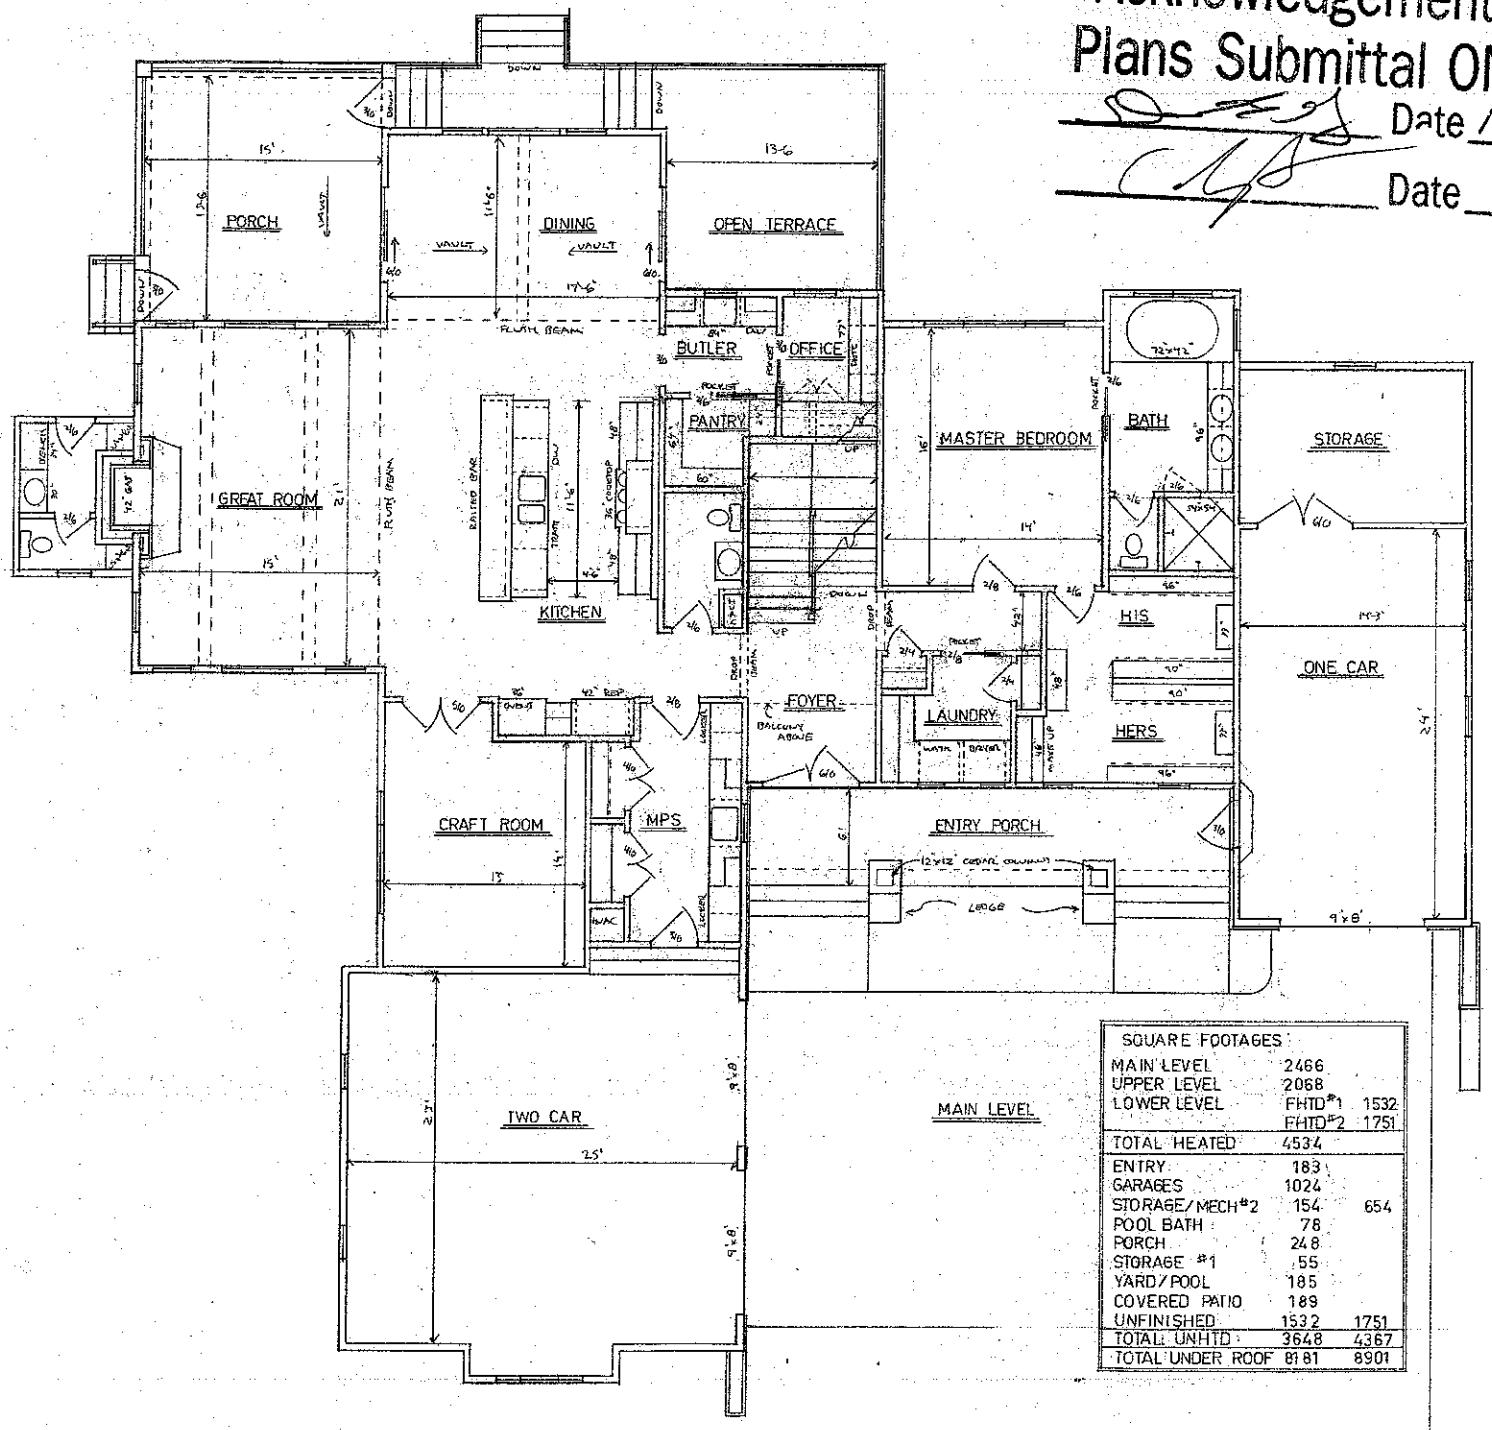

SQUARE FOOTAGES		
MAIN LEVEL	2466	
UPPER LEVEL	2068	
LOWER LEVEL	FHTD#1	1532
	FHTD#2	1751
TOTAL HEATED	4534	
ENTRY	183	
GARAGES	1024	
STORAGE/MECH#2	154	654
POOL BATH	78	
PORCH	248	
STORAGE #1	55	
YARD/POOL	185	
COVERED PATIO	189	
UNFINISHED	1532	1751
TOTAL UNHTD	3648	4367
TOTAL UNDER ROOF	8181	8901

Acknowledgement Of
Plans Submittal ONLY!

Date 11/25/13

Date 12/16/13

