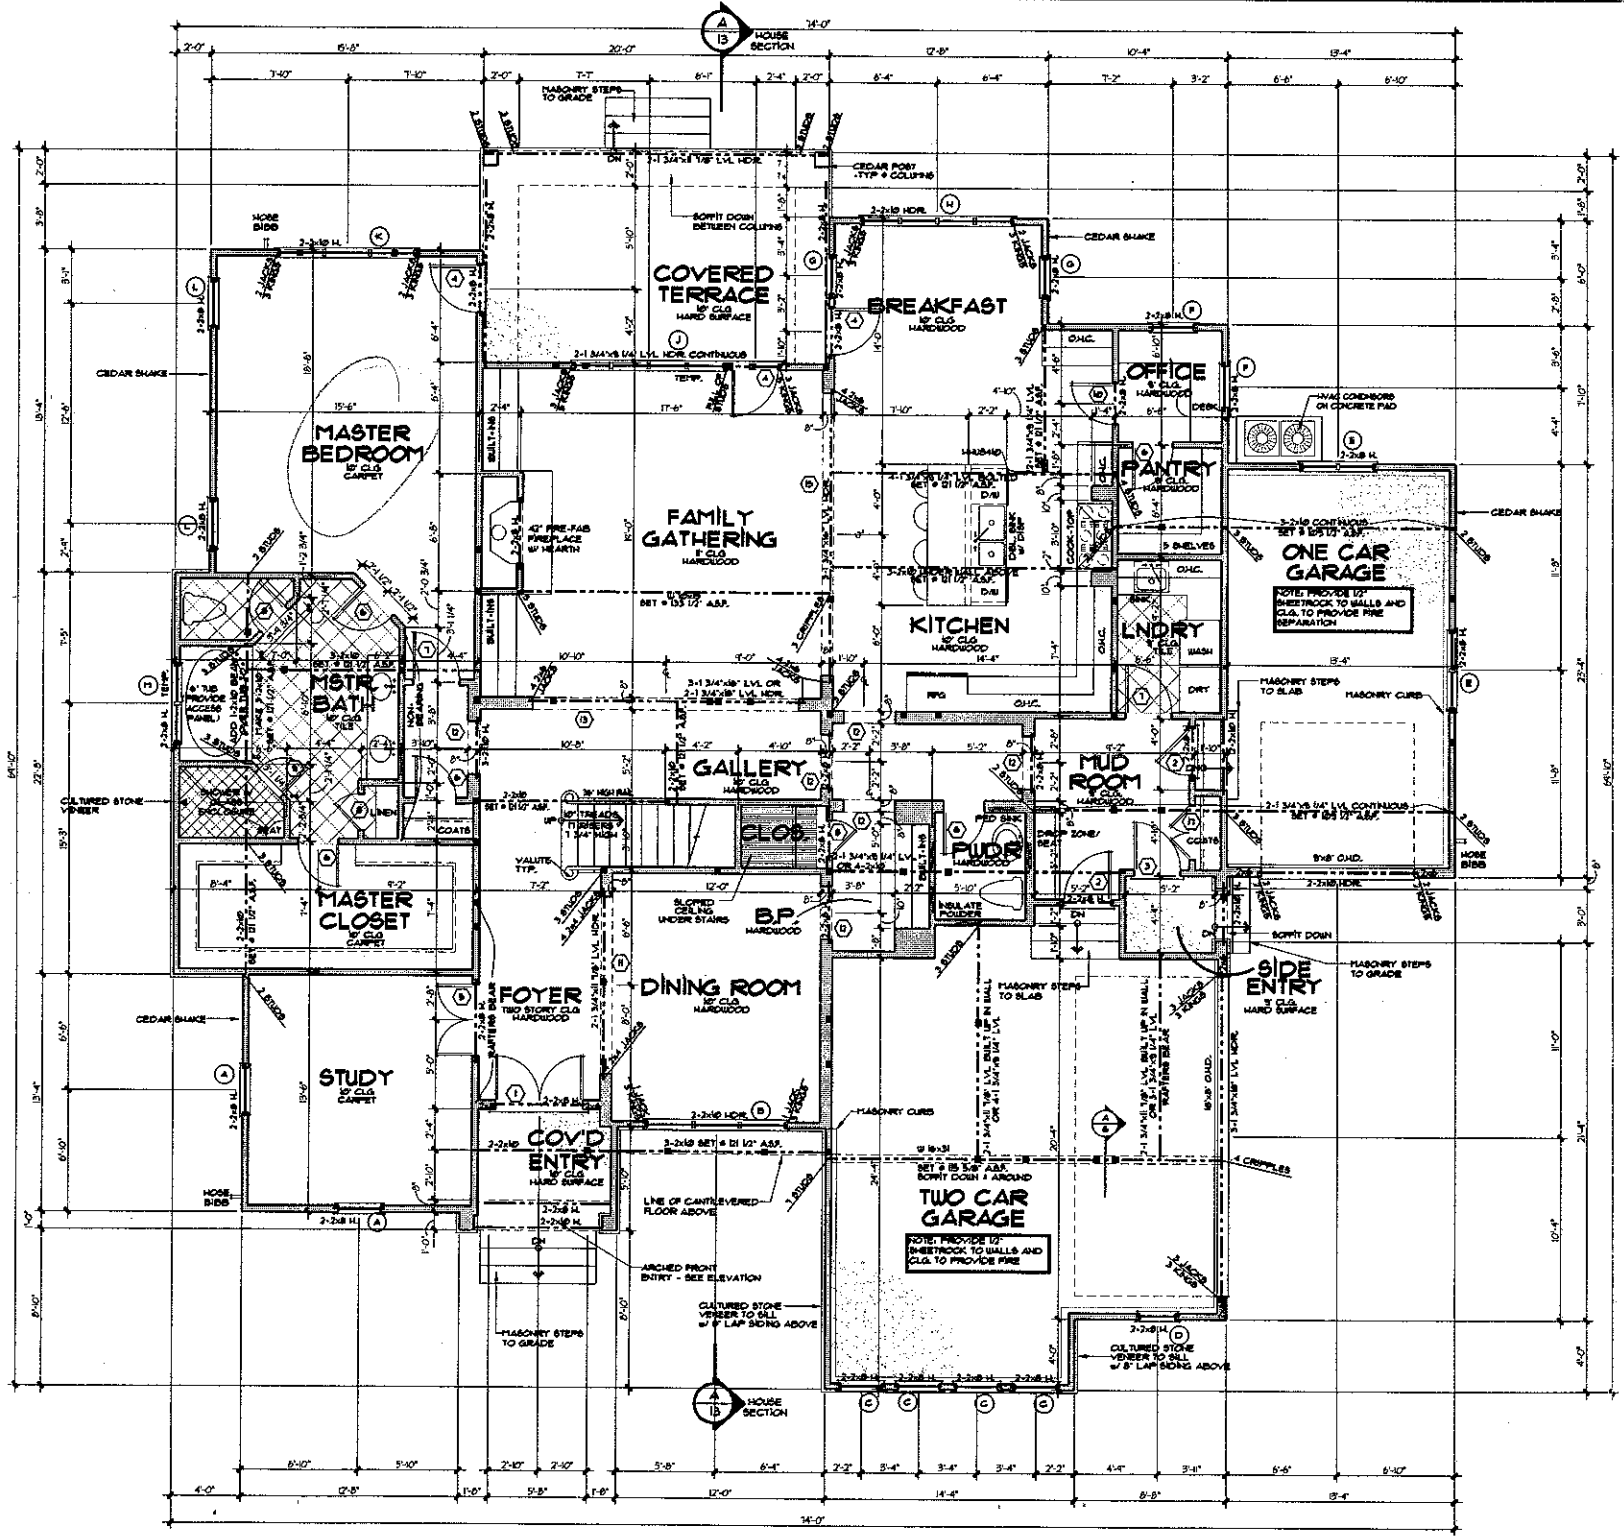
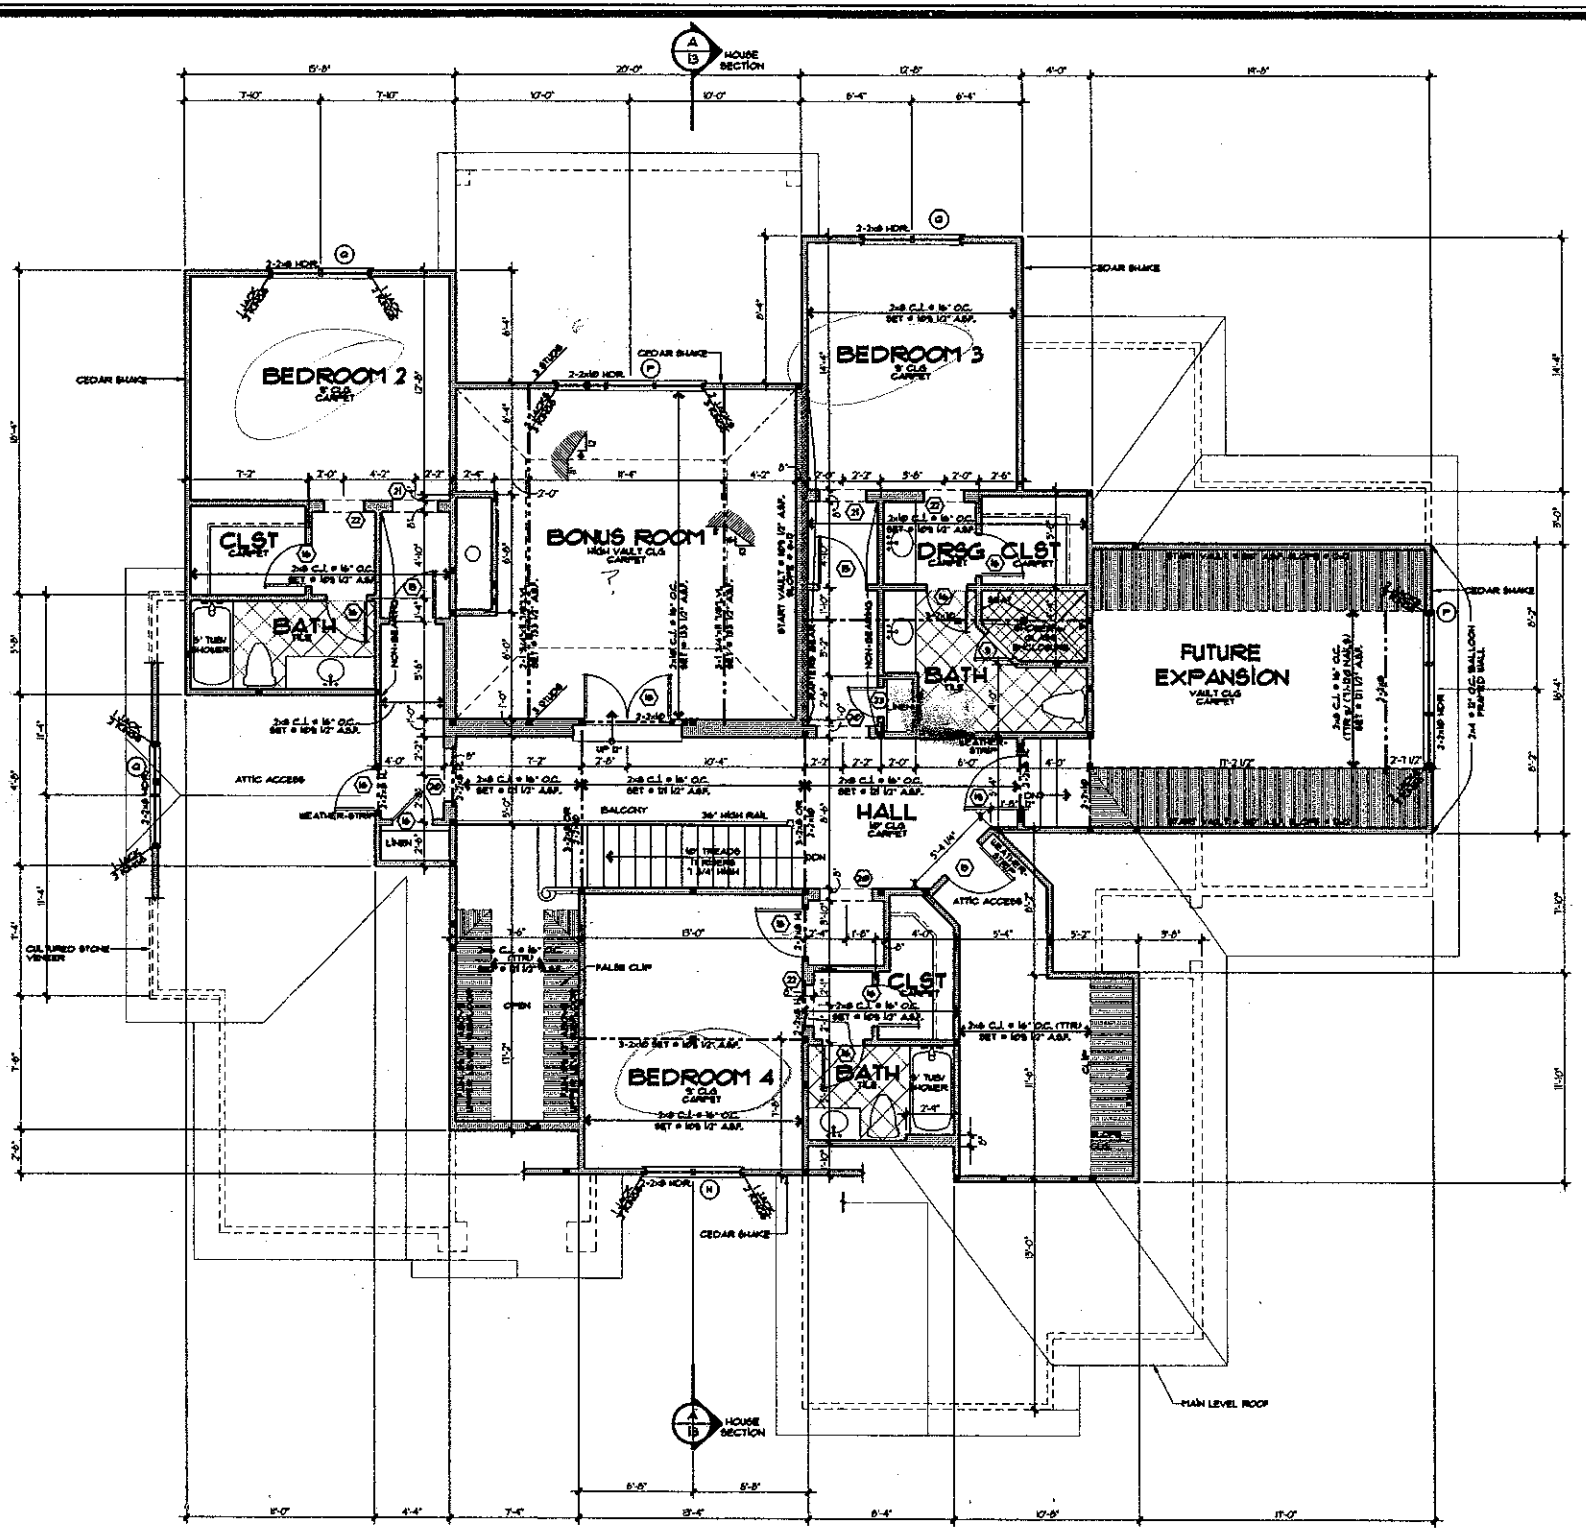

COVERED TERRACE
BREAKFAST
OFFICE
MASTER BEDROOM
FAMILY GATHERING
PANTRY
ONE CAR GARAGE
KITCHEN
LNDRY
MSTR BATH
GALLERY
MUD ROOM
CLOS.
PWDR
MASTER CLOSET
B.P.
SIDE ENTRY
FOYER
DINING ROOM
STUDY
COV'D ENTRY
TWO CAR GARAGE
HOUSE SECTION
HOUSE SECTION


HOUSE SECTION
BEDROOM 2
BEDROOM 3
BONUS ROOM
CLST
BATH
DRSG
CLST
BATH
FUTURE EXPANSION
HALL
CLST
BEDROOM 4
BATH
CEDAR SHAKE
ATTIC ACCESS
BALCONY
36" HIGH RAIL
FALSE CLIP
OPEN
MAIN LEVEL ROOF
HOUSE SECTION