
LOT 14 THE POINT ON NORMAN, PH. 1B, MAP 2

DAVIDSON TWSP., IREDELL CO., N.C.

JF

FIELD BOOK:
FILE: POINT LOT 14
DC FILE:
TAX MAP NO: 4635059727

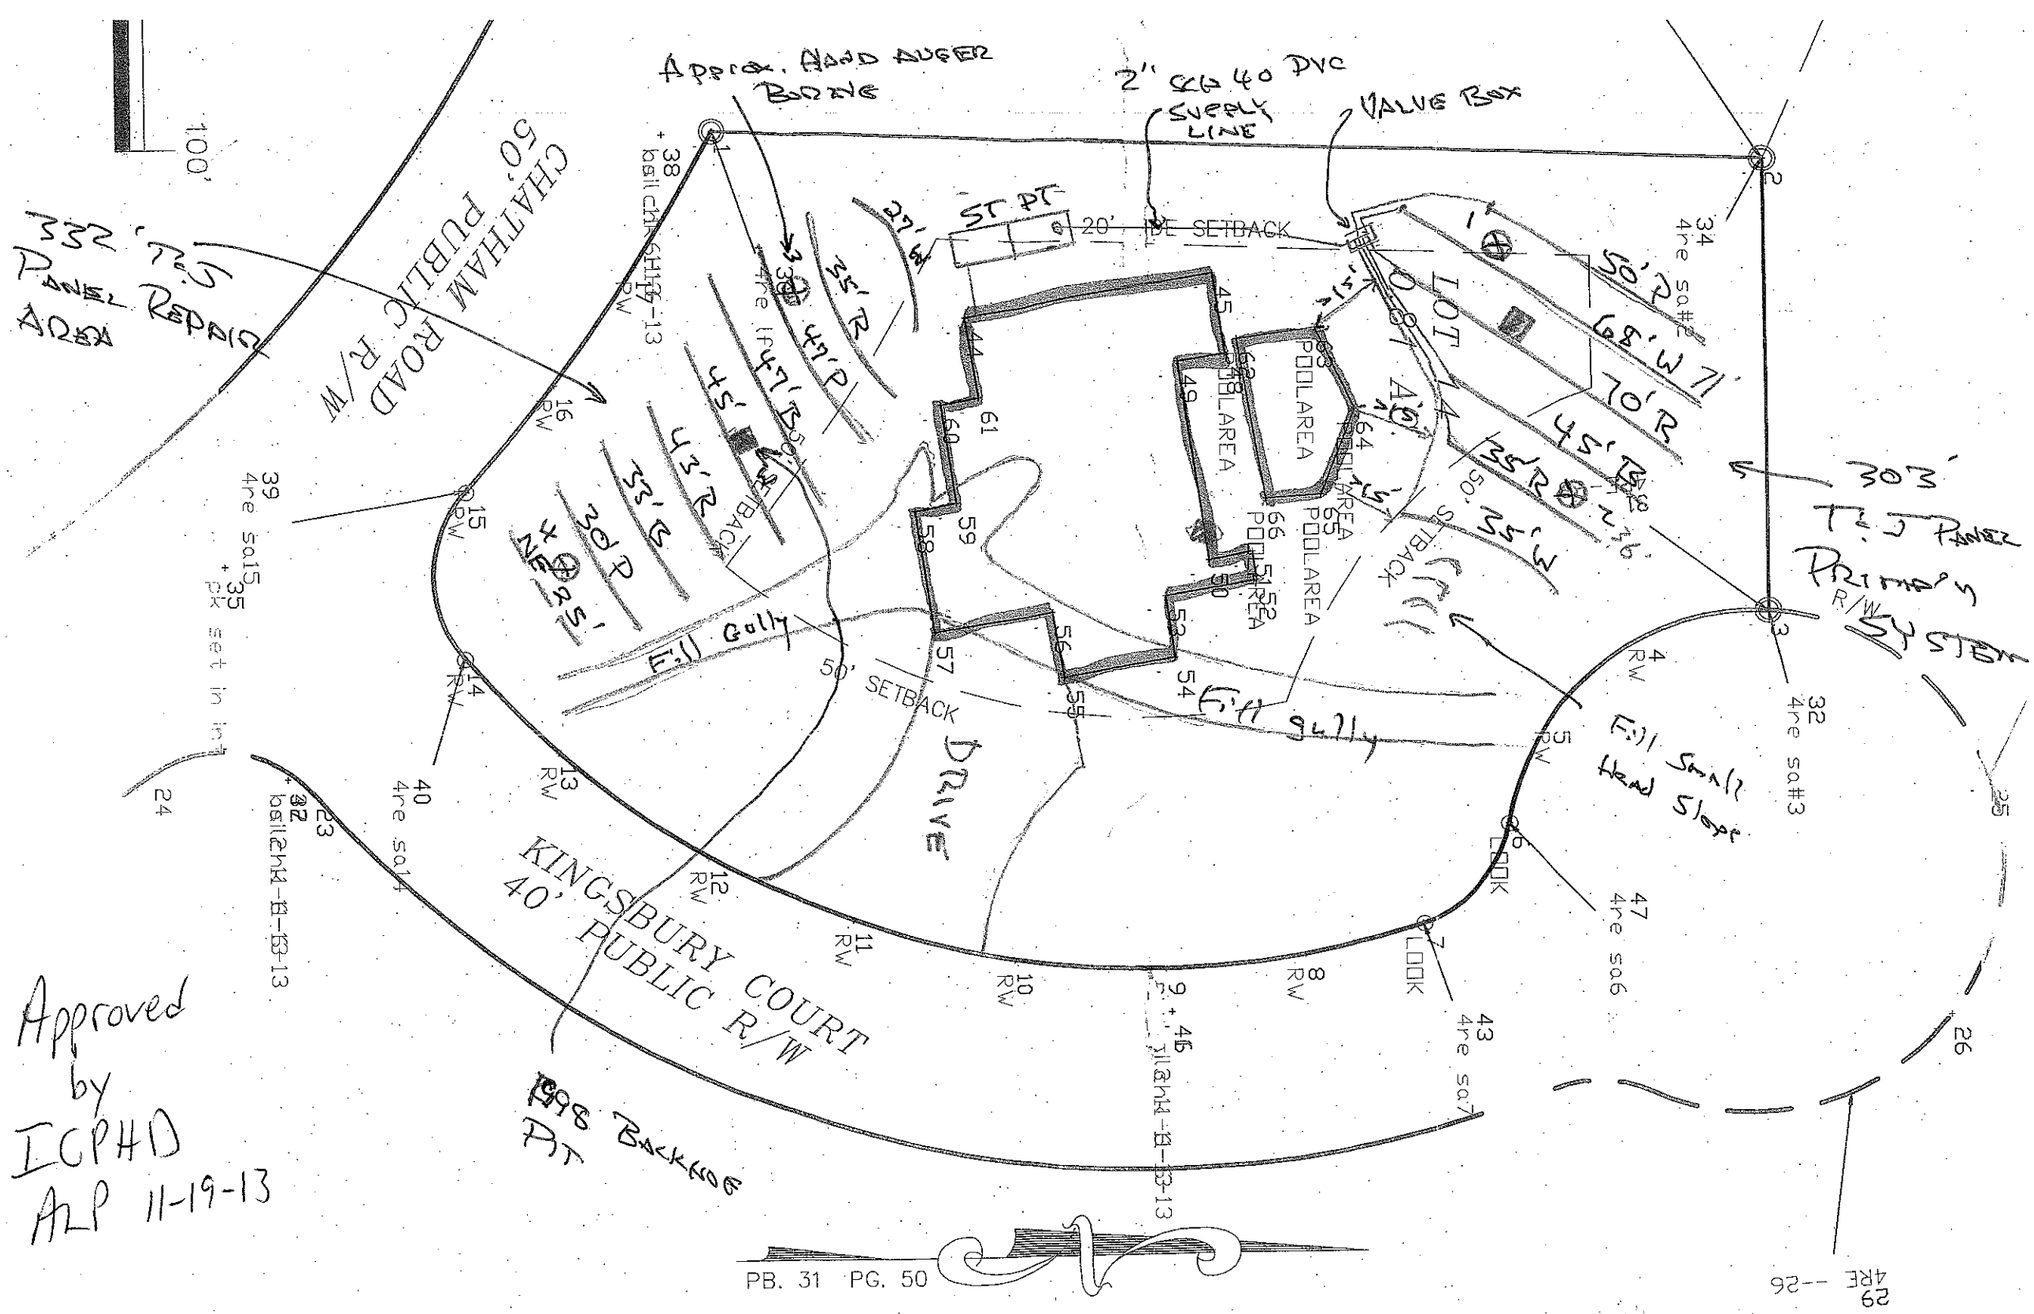

Approved by ICPHD ALP 11-19-13

1584-13-132 GAR & RINALDI

The Point 1B Lot 14

11-15-132

* Site Plan must accompany written report and be approved by the ICHD