I, Ronald S. Hollifield, certify that this plat was drawn under my supervision from an actual survey made under my supervision (deed description recorded in book **SEE TITLE BLOCK** *; map recorded in book* **SEE TITLE BLOCK** *); that the boundaries not surveyed are shown as broken lines platted from information as shown; that this plat was prepared in accordance with G. S. 47-30 as amended; that the ratio of precision is 1:10,000+. This survey is of an existing parcel or parcels of land and does not create a new street or change an existing street. No USGS monument found within 2000'.*


Witness my original signature, registration number, and seal this 8th *of* May *, 2003.*

Revision: December 23, 2003 to show final improvements.

40 0 40 80

SCALE

Ronald S. Hollifield, NCPLS 1404

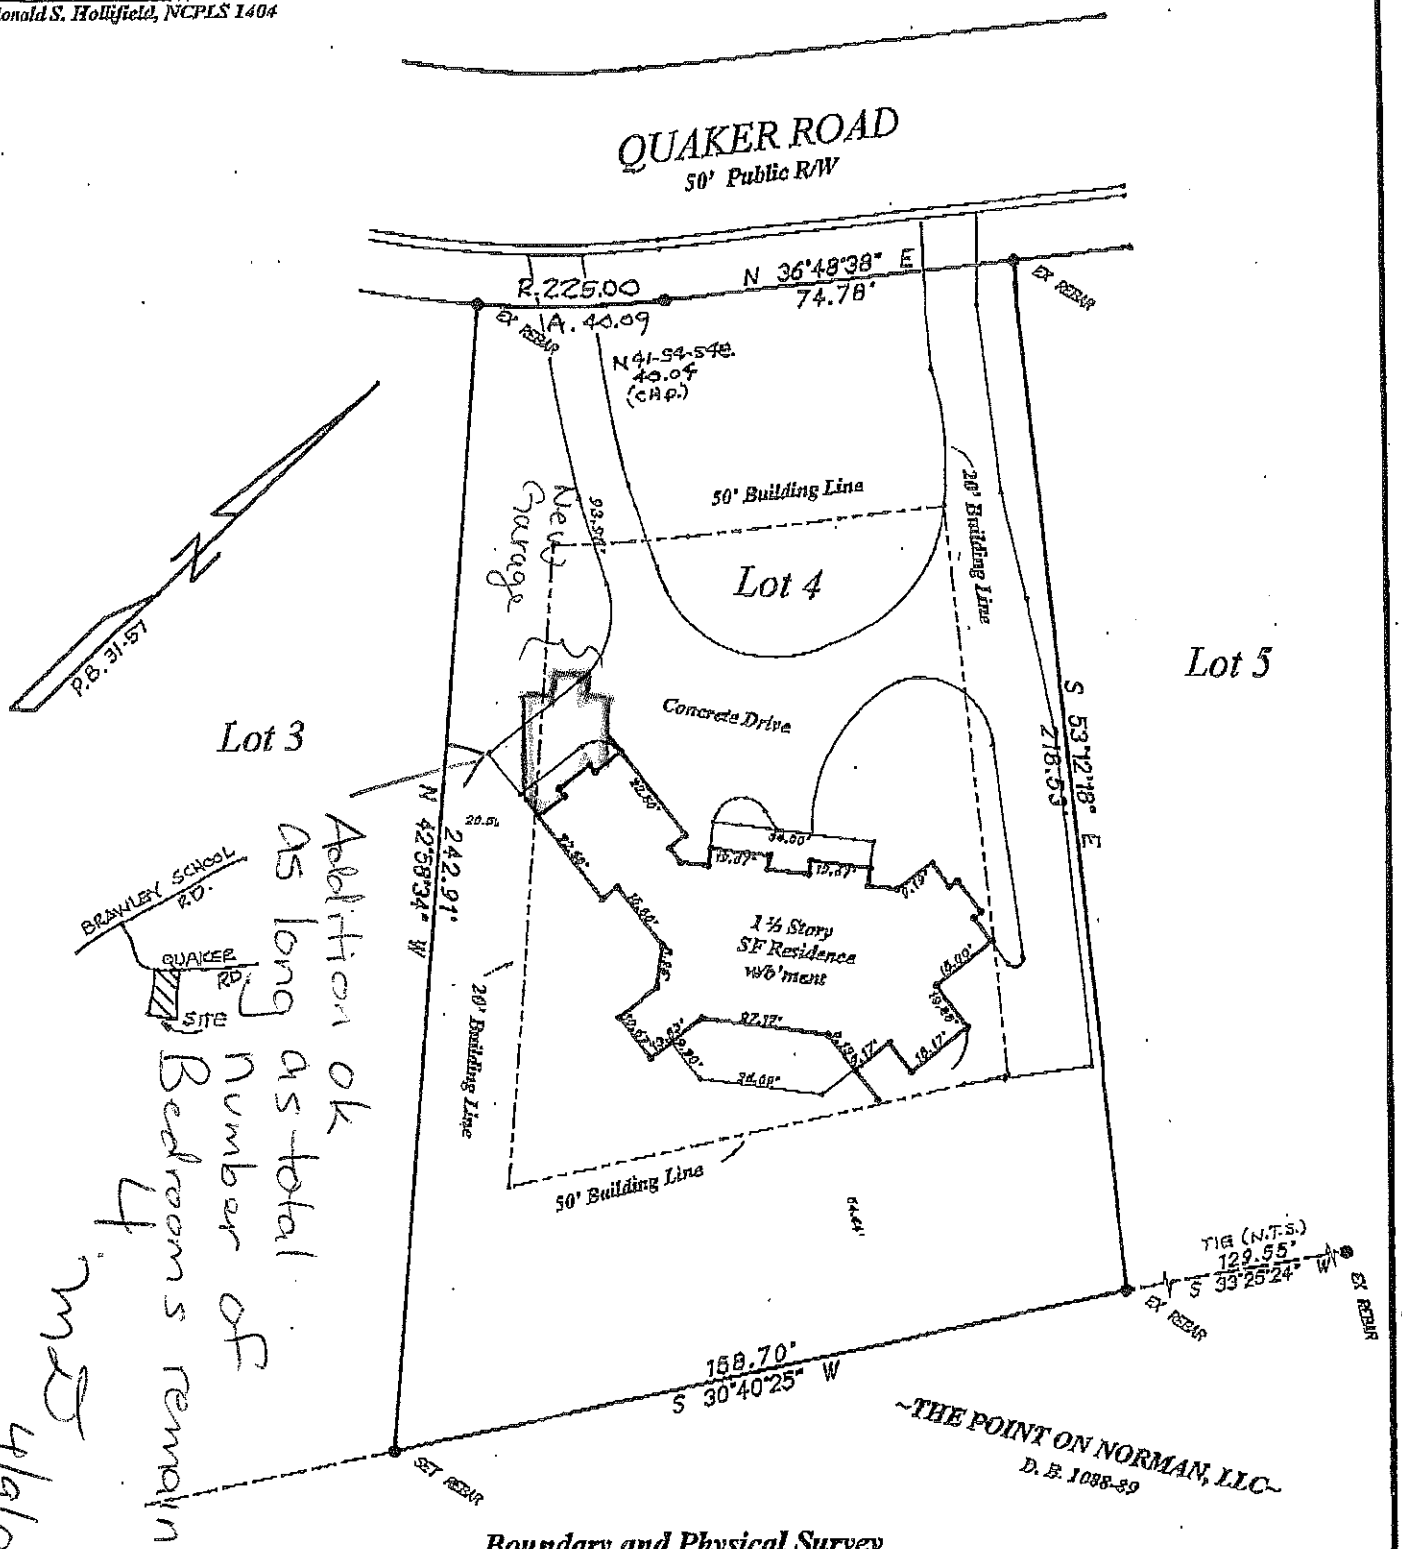

Addition ok as long as total number of Bedrooms remains 4

4/9/09

Boundary and Physical Survey