
Acknowledgement Of
Plans Submittal ONLY!
Date 5/17/07
Date 5/18/07

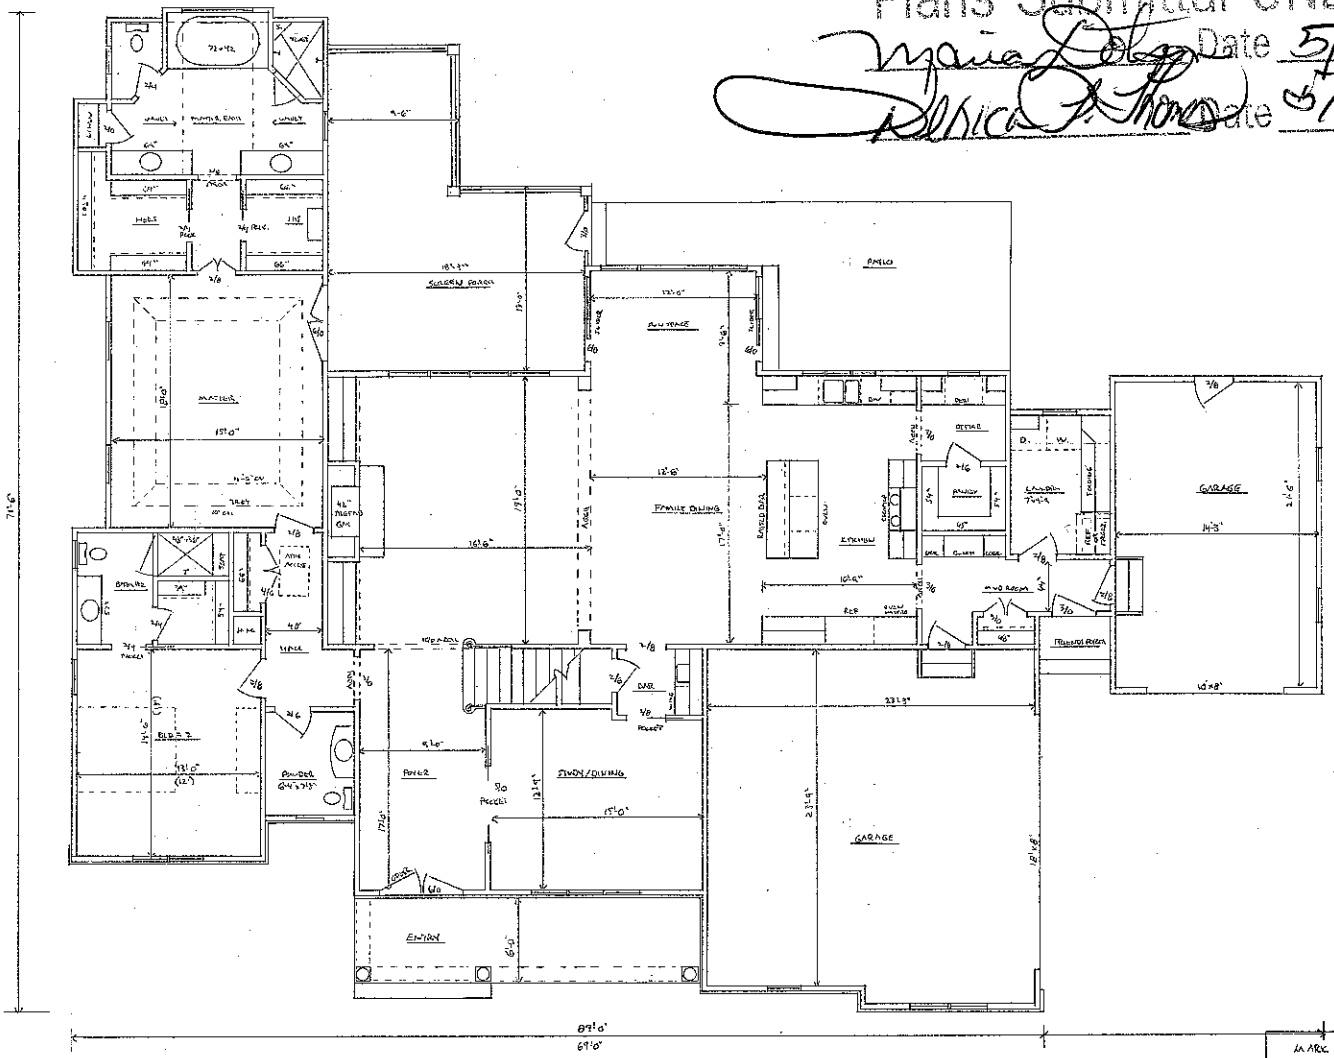

SQUARE FOOTAGE	
MAIN LEVEL	2461 ☐
UPPER LEVEL	1236 ☐
TOTAL HEATED	3887 ☐
ENTRY	149 ☐
PATIO/DECK	15 ☐
GARAGE	933 ☐
SCREENED PORCH	332 ☐
TOTAL UNDER ROOF	5316 ☐

MARK AND MARGARET FISCHER

MAIN LEVEL — SCALE 1/4"=1'-0" — DRAWN BY D. BREED — REVISED 1-15-07


ARCADIA HOMES INC. 704-889-4663

DATE 12-6-06 — APPROVED BY — DRAWING NUMBER 2 OF 6

Acknowledgement Of
Plans Submittal ONLY!

Date 5/12/07

Date 5/12/07

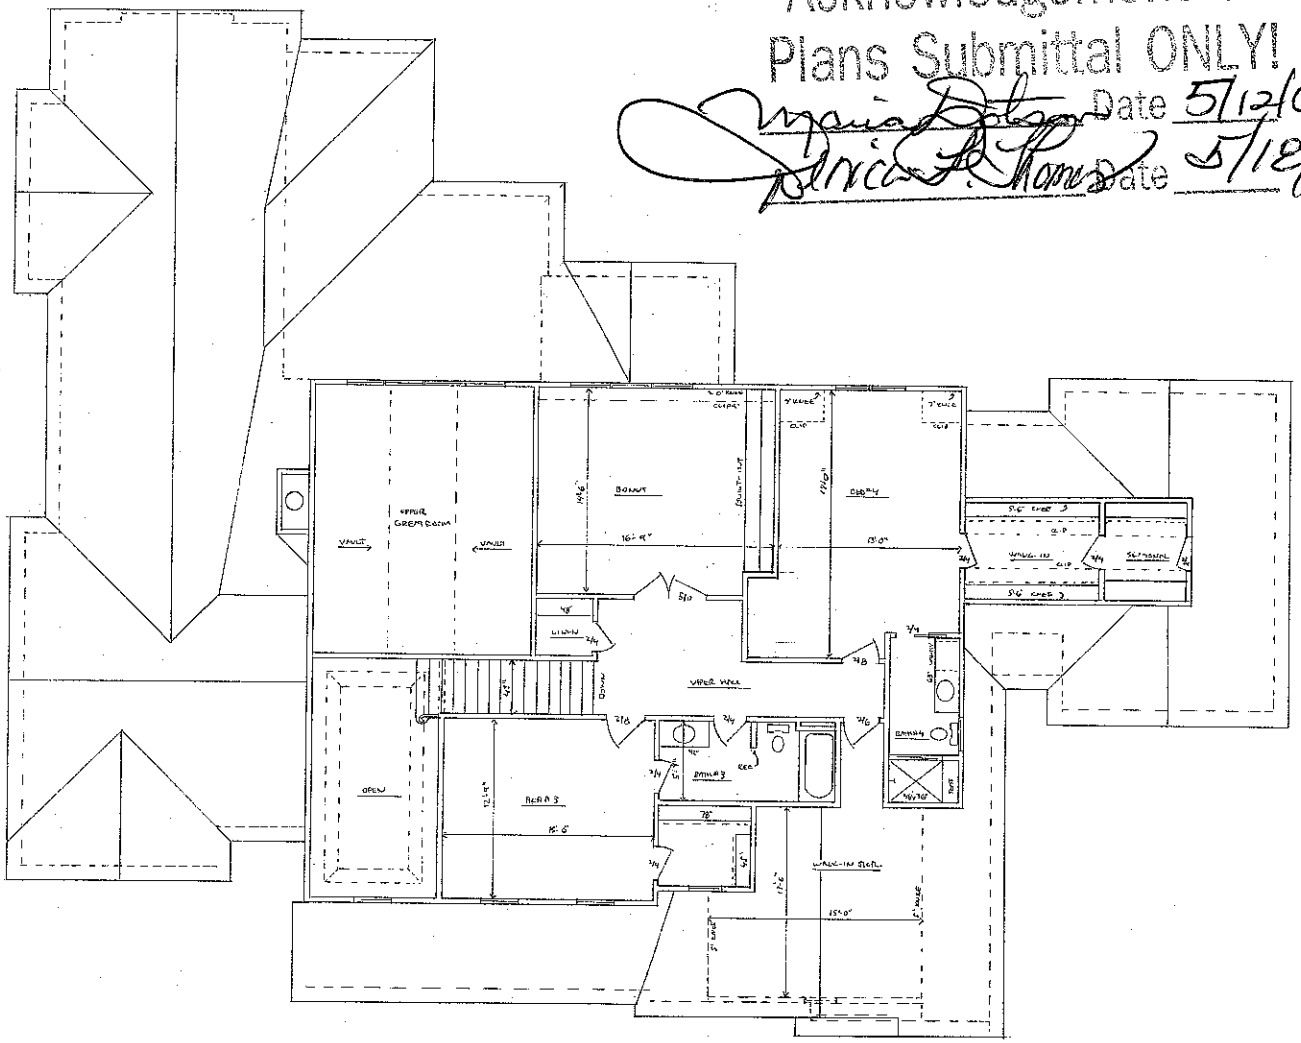

UPPER LEVEL

MARK AND MARGARET FISCHER		
UPPER LEVEL	SCALE 1/4"=1'-0"	DRAWN BY M. Scott REVISED 5-11-07
ARCADIA HOMES INC 704-889-4663		
DATE 12-6-06	APPROVED BY	DRAWING NUMBER 3 OF 6