
Acknowledgement of
Plans Submitted ONLY


Date 11/16/08

Date 11/6/08

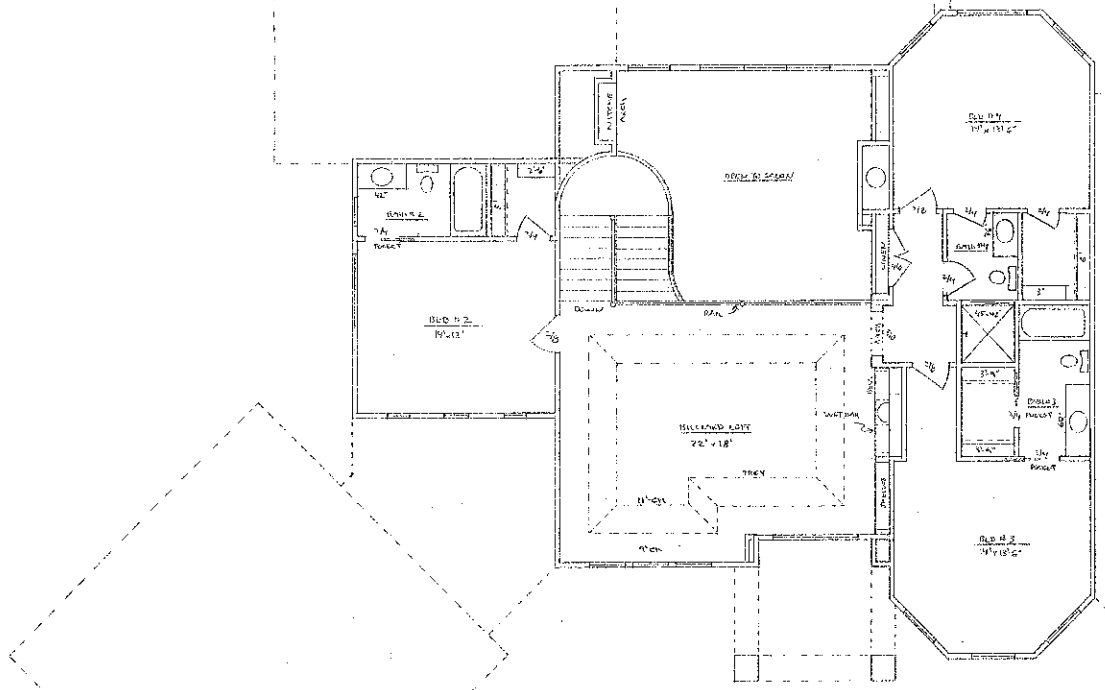

UPPER LEVEL
1343 ft²

SHERMAN PARKER RESIDENCE		
UPPER LEVEL	SCALE 1/4"=1'-0"	DRAWN BY DAN GOETZ
ARCADIA HOMES INC 704-889-4663		
DATE 10/2/07	APPROVED BY	DRAWING NUMBER 3 OF 7

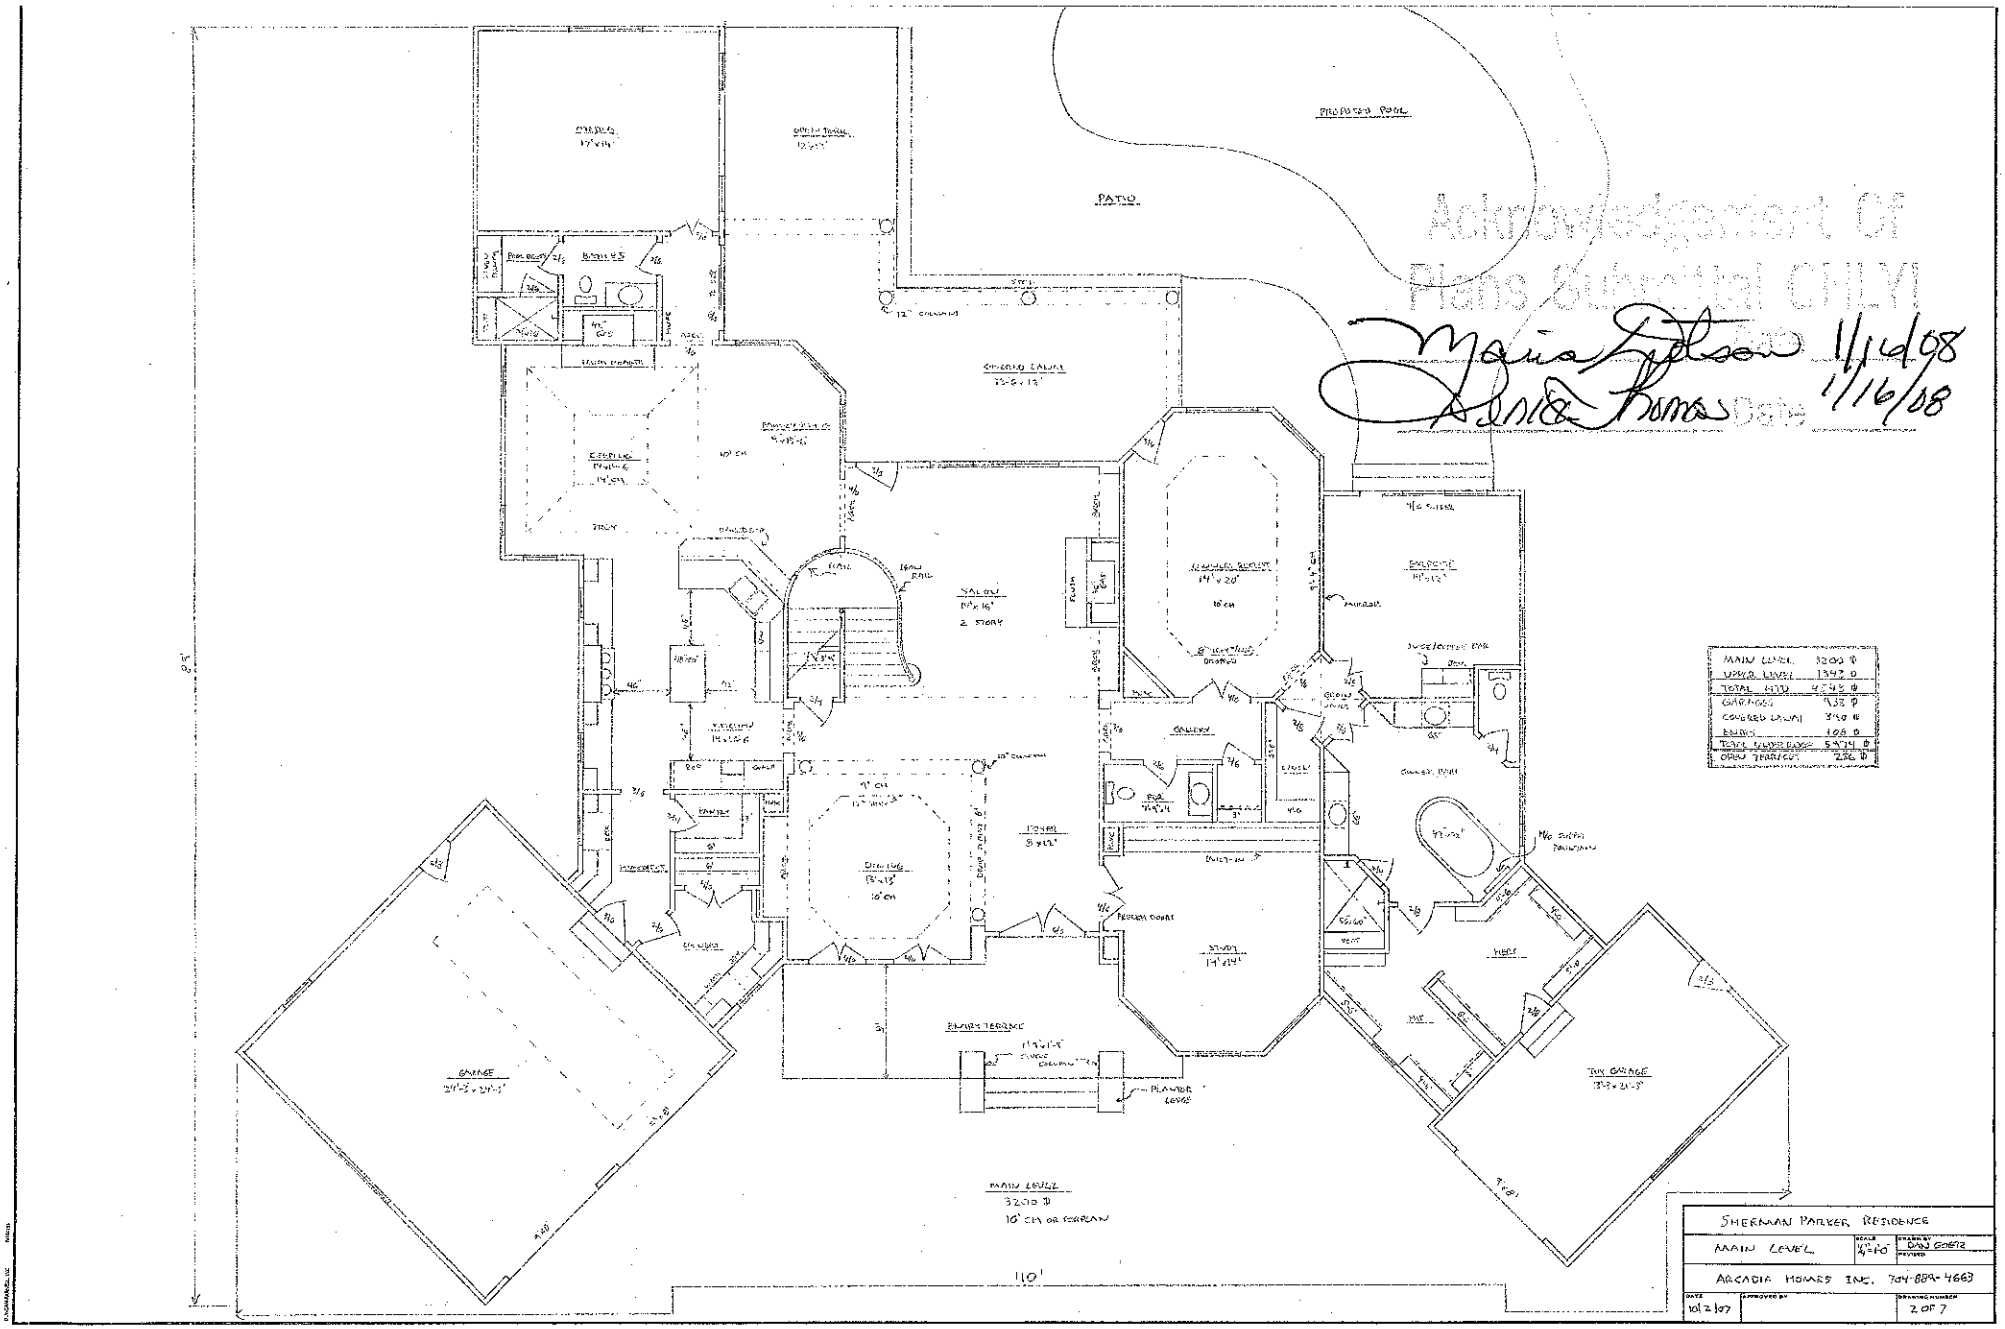
PROPOSED POOL
PATIO
Acknowledgement of
Plans Submittal ONLY
Maria Gibson 11/4/08
Dana Thomas Date 11/16/08
MAIN LEVEL 3200 ☐
UPPER LEVEL 1342 ☐
TOTAL HOME 4542 ☐
GARAGES 732 ☐
COVERED LANAI 396 ☐
PATIO 168 ☐
TOTAL UNDER ROOF 5478 ☐
OPEN TERRACE 256 ☐
GARAGE
TWN GARAGE
MAIN LEVEL
3200 ☐
16" CBS OR POURED
110'
SHERMAN PARKER RESIDENCE
MAIN LEVEL
1/4"=1'0"
ARCADIA HOMES INC. 704-889-4663
10/2/07
2 OF 7