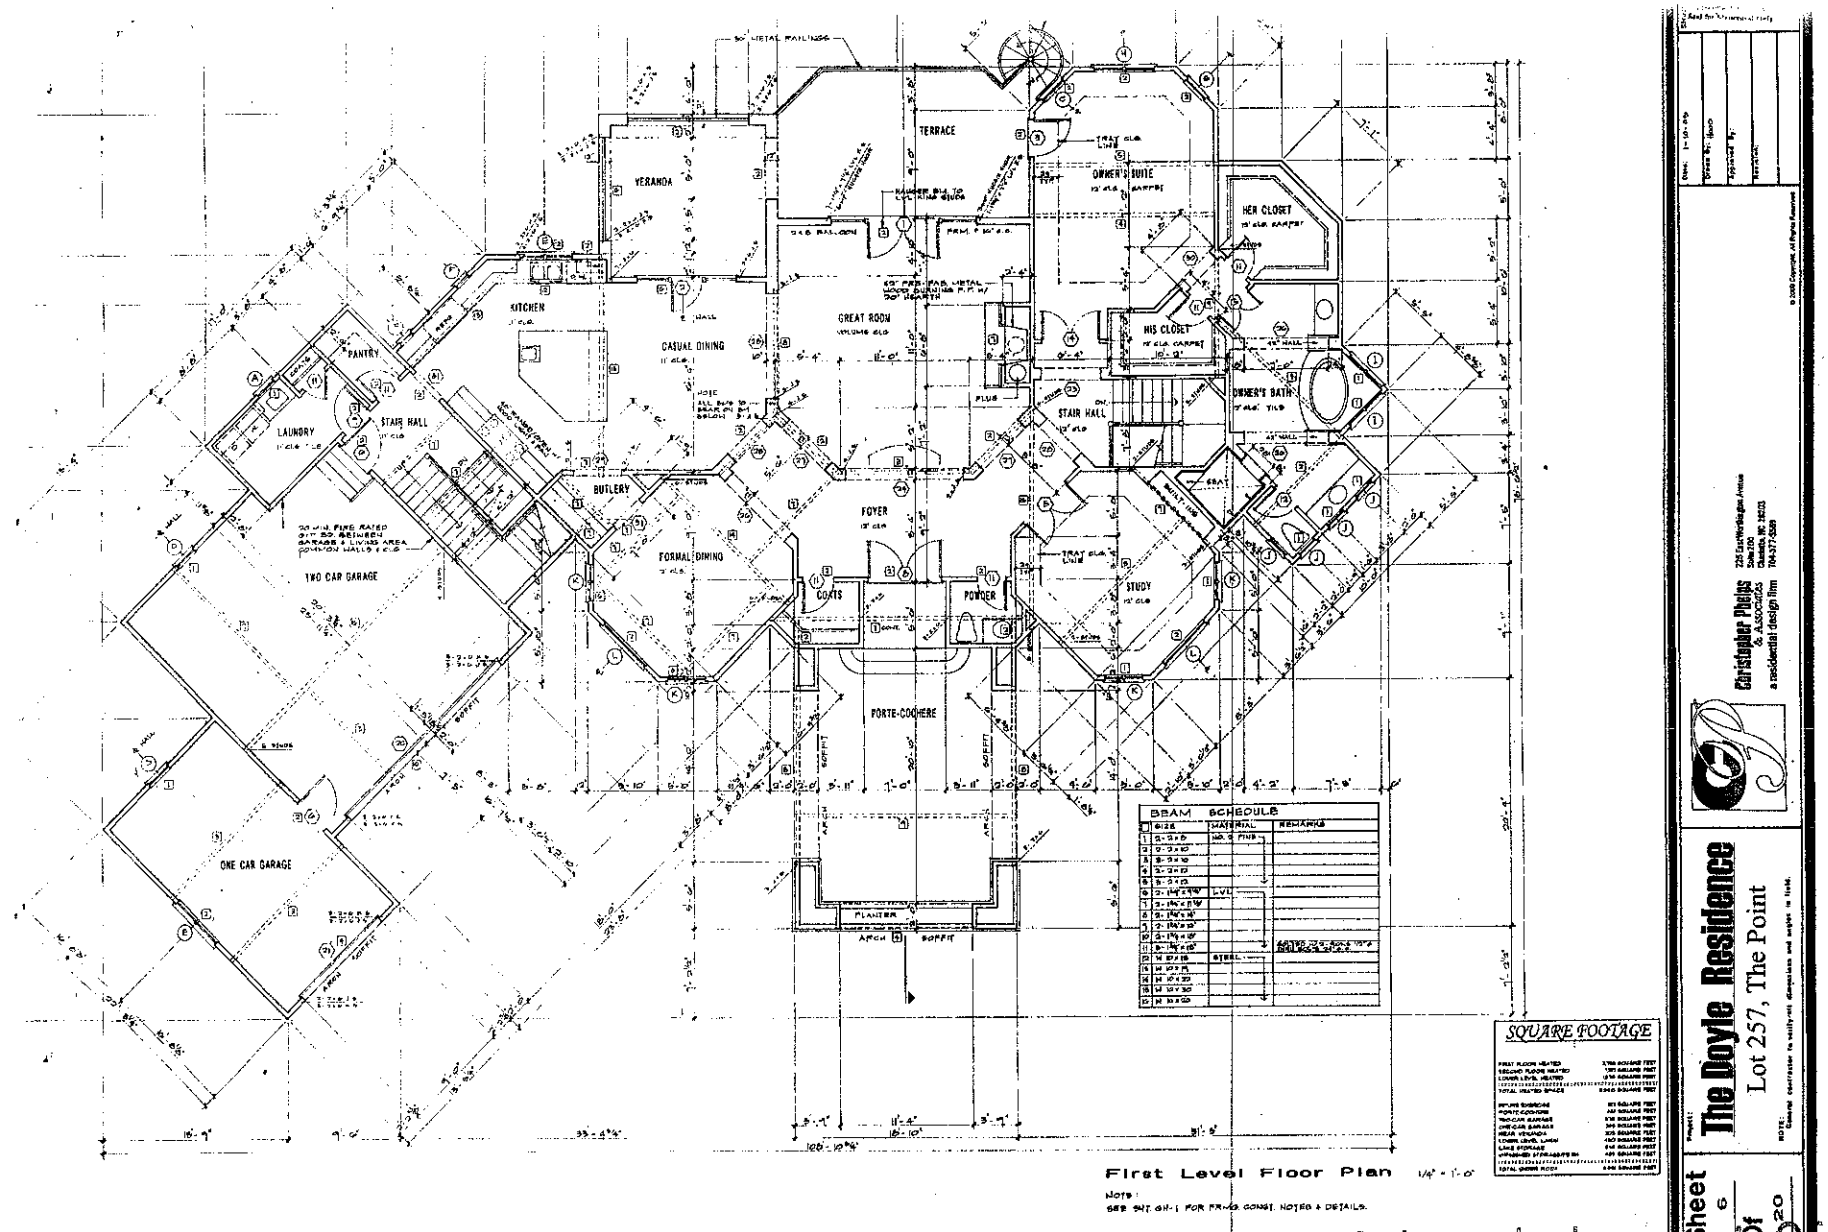


First Level Floor Plan 1/4" = 1'-0"

Note:
SEE SHT. GR-1 FOR FRAMING CONST. NOTES & DETAILS.


SQUARE FOOTAGE

Christopher Phelps & Associates
a residential design firm
225 Southbridge Avenue
Suite 1A
Charlotte, NC 28211
704-377-5529

Project: The Doyle Residence
Lot 257, The Point

Sheet 6 Of 20

Acknowledgement Of
Plans Submittal ONLY!
Date 2/14/05
Date 2/21/05

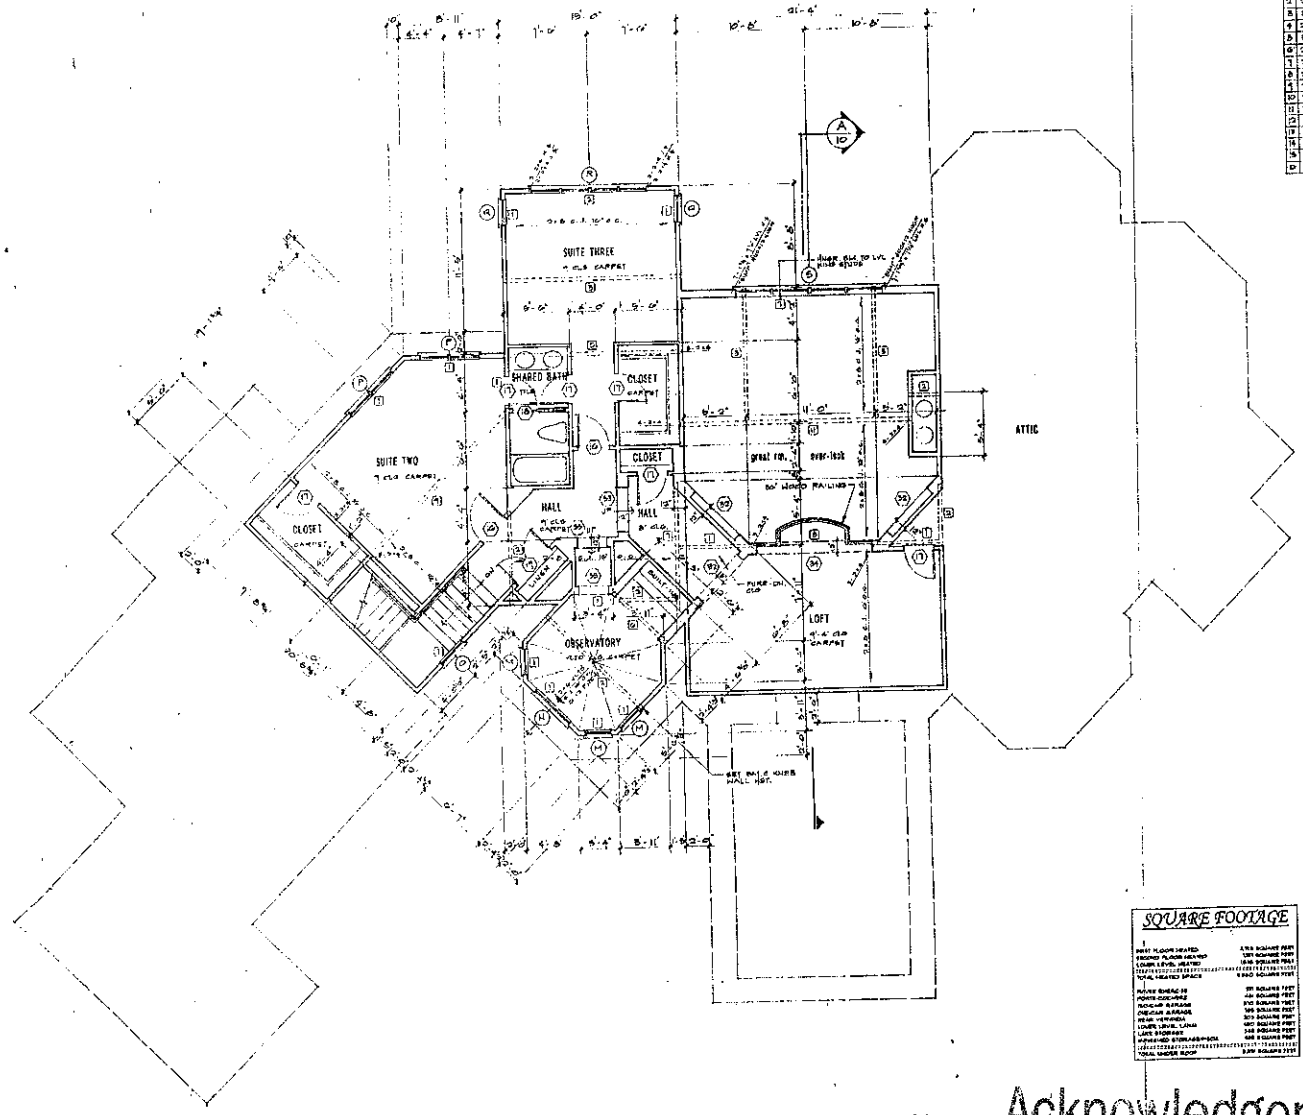

Second Level Floor Plan

NOTE:
SEE SHT G1.1 FOR FRAME CONST. NOTES & DETAILS.

SQUARE FOOTAGE	
FIRST FLOOR HEATED	2,763 SQUARE FEET
SECOND FLOOR HEATED	1,201 SQUARE FEET
LOWER LEVEL HEATED	1846 SQUARE FEET
TOTAL HEATED SPACE	5,960 SQUARE FEET
FRONT PORCH	191 SQUARE FEET
REAR PORCH	144 SQUARE FEET
ATTACHED GARAGE	670 SQUARE FEET
DETACHED GARAGE	576 SQUARE FEET
REAR VERANDA	303 SQUARE FEET
LOWER LEVEL LANAI	180 SQUARE FEET
LAKE STORAGE	288 SQUARE FEET
WORKSHED STORAGE/POOL	468 SQUARE FEET
TOTAL UNDER ROOF	9,330 SQUARE FEET


Acknowledgement Of
Plans Submittal ONLY!
Maria Dolan Date 2/14/05
Date 2/21/05

STRUCTURAL INTEGRITY ENGINEERING, P.A.
910 E. Main St., Suite A
Pendleton, NC 28244
Seal for Structural Only

Christopher Phelps & ASSOCIATES
a residential design firm
225 East Worthington Avenue
Suite 200
Charlotte, NC 28203
704-377-0303

Project: The Doyle Residence
Lot 257, The Point

Sheet 8 Of 20

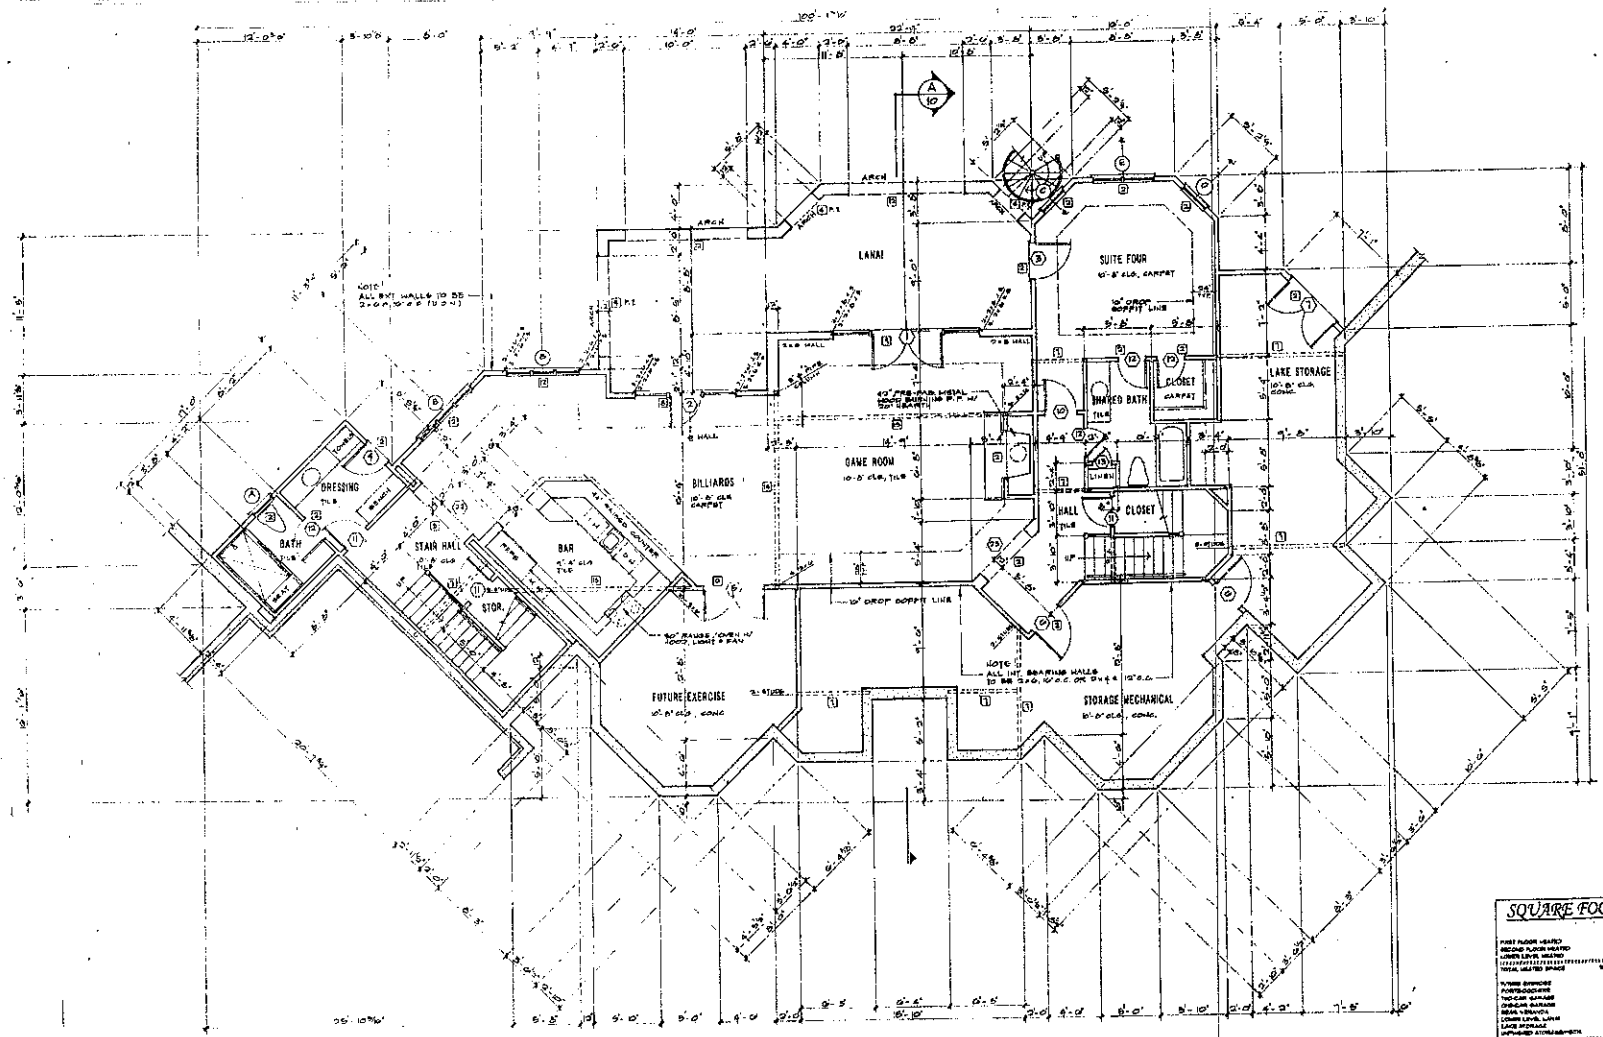

BEAM SCHEDULE			
	SIZE	MATERIAL	REMARKS
1	2 - 2 x 6	NO. 2 PINE	
2	2 - 2 x 10		
3	2 - 2 x 12		
4	3 - 2 x 10		
5	3 - 2 x 12		
6	2 - 1¾" x 9¼"	LVL	
7	2 - 1¾" x 11⅞"		
8	2 - 1¾" x 14"		
9	2 - 1¾" x 16"		
10	2 - 1¾" x 18"		
11	3 - 1¾" x 18"		
12	W 10 x 15	STEEL	
13	W 10 x 19		
14	W 10 x 22		
15	W 10 x 30		
16	W 10 x 33		
17	W 10 x 39		

Acknowledgement Of Plans Submittal ONLY!

Maria Dixon Date 2/14/05

Date 2/21/05

Lower Level Floor Plan 1/4" = 1'-0"

NOTE:
SEE SHT. S1.1 FOR OTHER FRMG. CONST. NOTES.

SQUARE FOOTAGE	
FIRST FLOOR HEATED	3,788 SQUARE FEET
SECOND FLOOR HEATED	1,301 SQUARE FEET
LOWER LEVEL HEATED	1,834 SQUARE FEET
TOTAL HEATED SPACE	6,923 SQUARE FEET
TUNNEL ENTRANCE	311 SQUARE FEET
PORTE-COCHERE	451 SQUARE FEET
TWO-CAR GARAGE	670 SQUARE FEET
ORNAMENTAL GARAGE	369 SQUARE FEET
REAR VERANDA	251 SQUARE FEET
LOWER LEVEL LANAI	1,100 SQUARE FEET
LAKE STORAGE	348 SQUARE FEET
UNFINISHED BASEMENT	1,834 SQUARE FEET
TOTAL WORK ROOF	4,914 SQUARE FEET

STRUCTURAL INTEGRITY ENGINEERING, P.A.
211 E. Main St., Suite A
Pinetta, NC 28134
Seal for Structural Only

Christopher Phelps & Associates
a residential design firm
225 East Worthington Avenue
Suite 200
Charlotte, NC 28203
704-377-3369

© 2005 Christopher Phelps & Associates

Project:
The Doyle Residence
Lot 257, The Point
4016

Sheet 4 Of 20