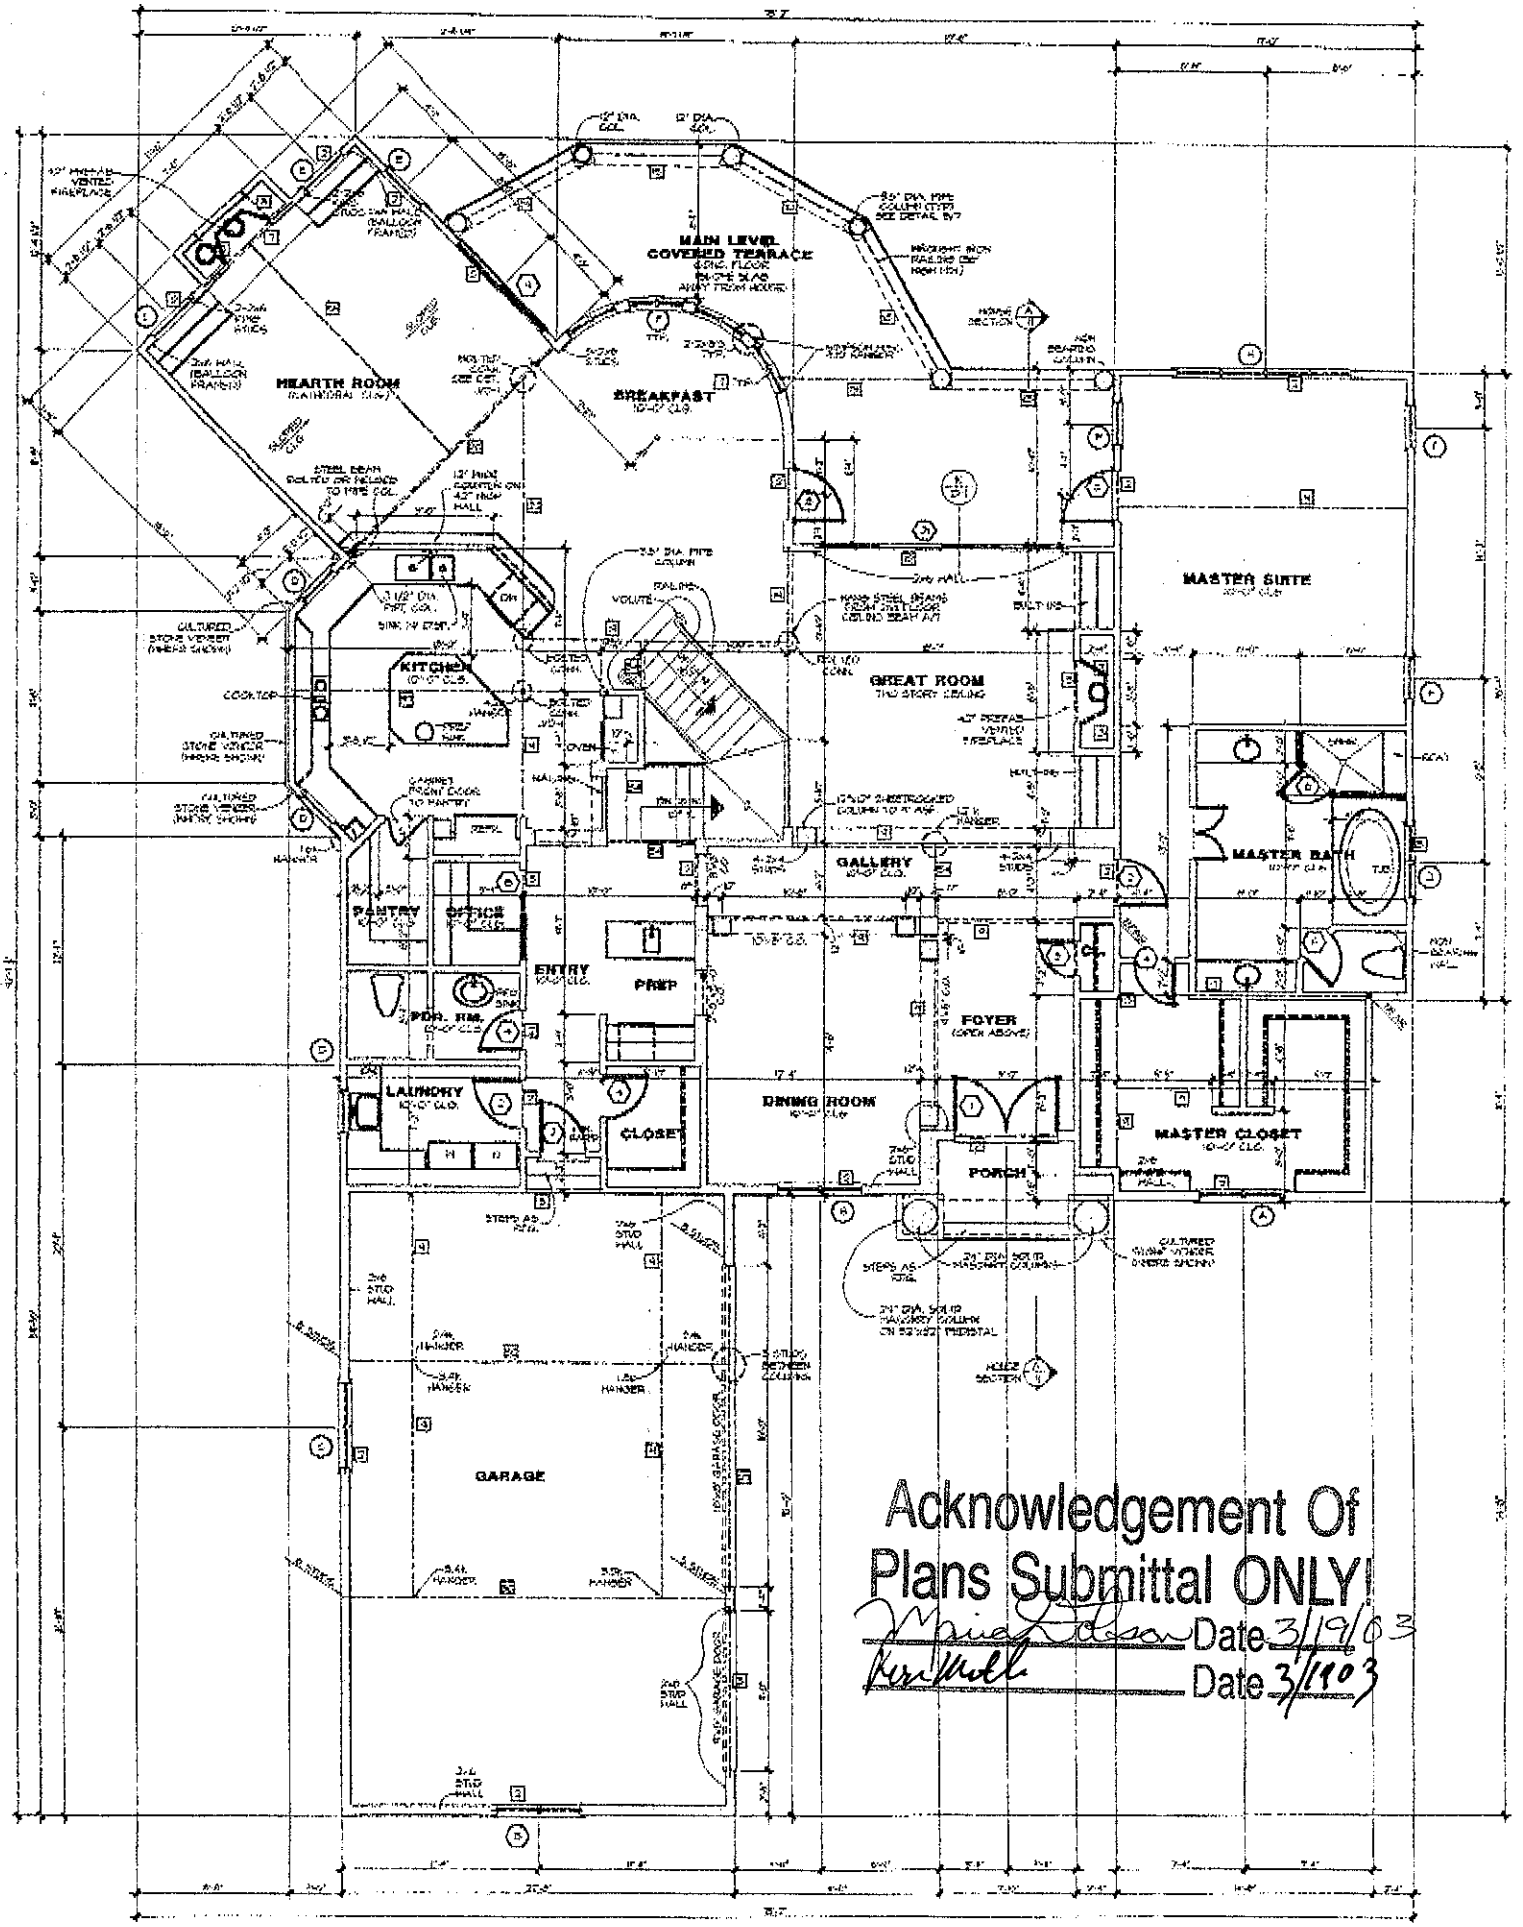
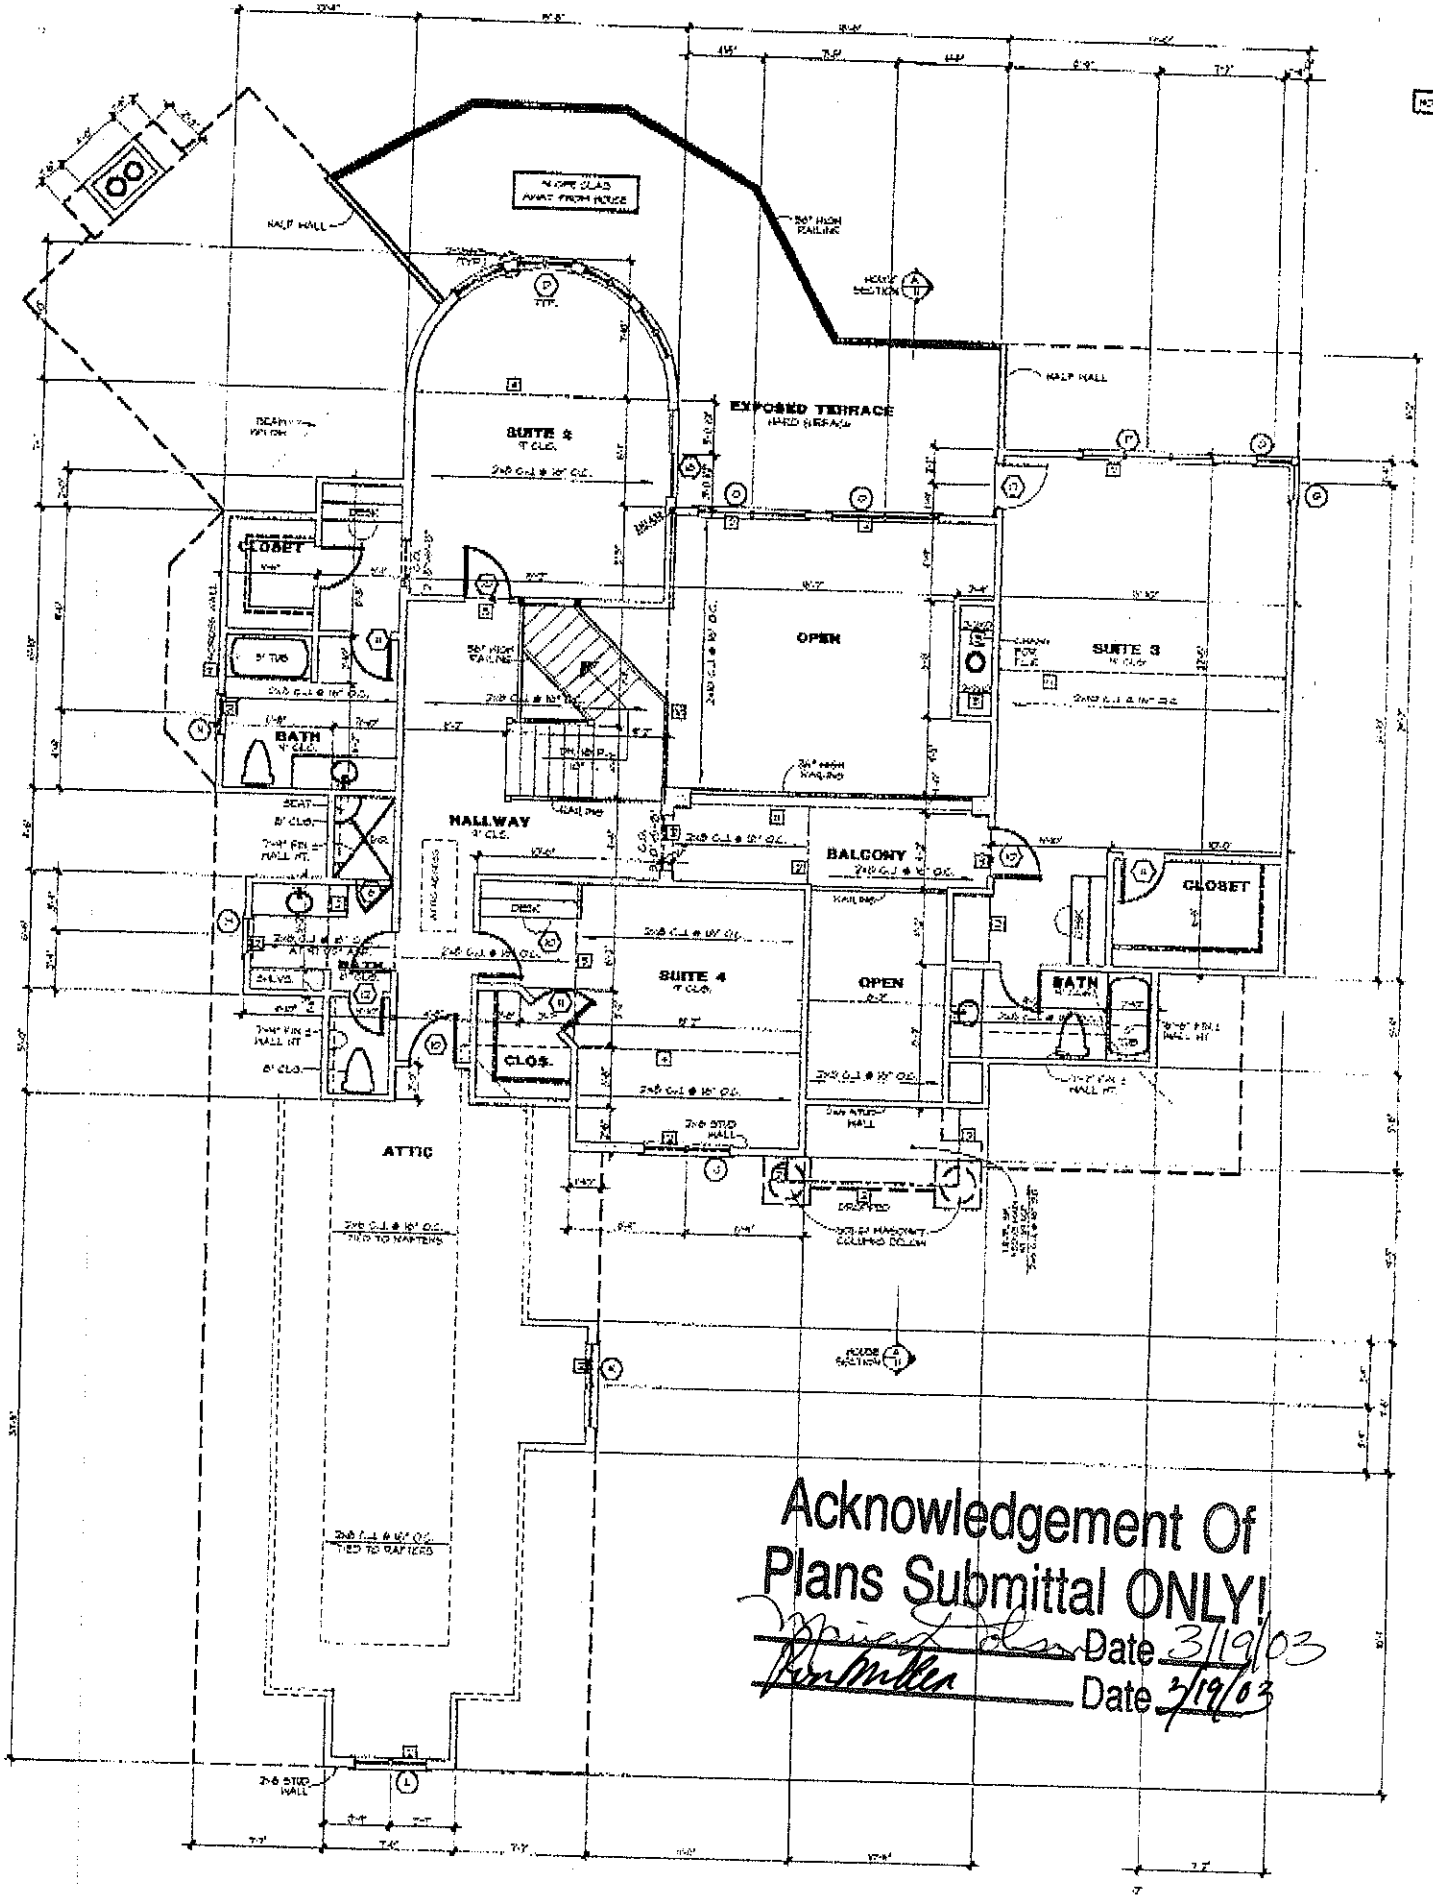
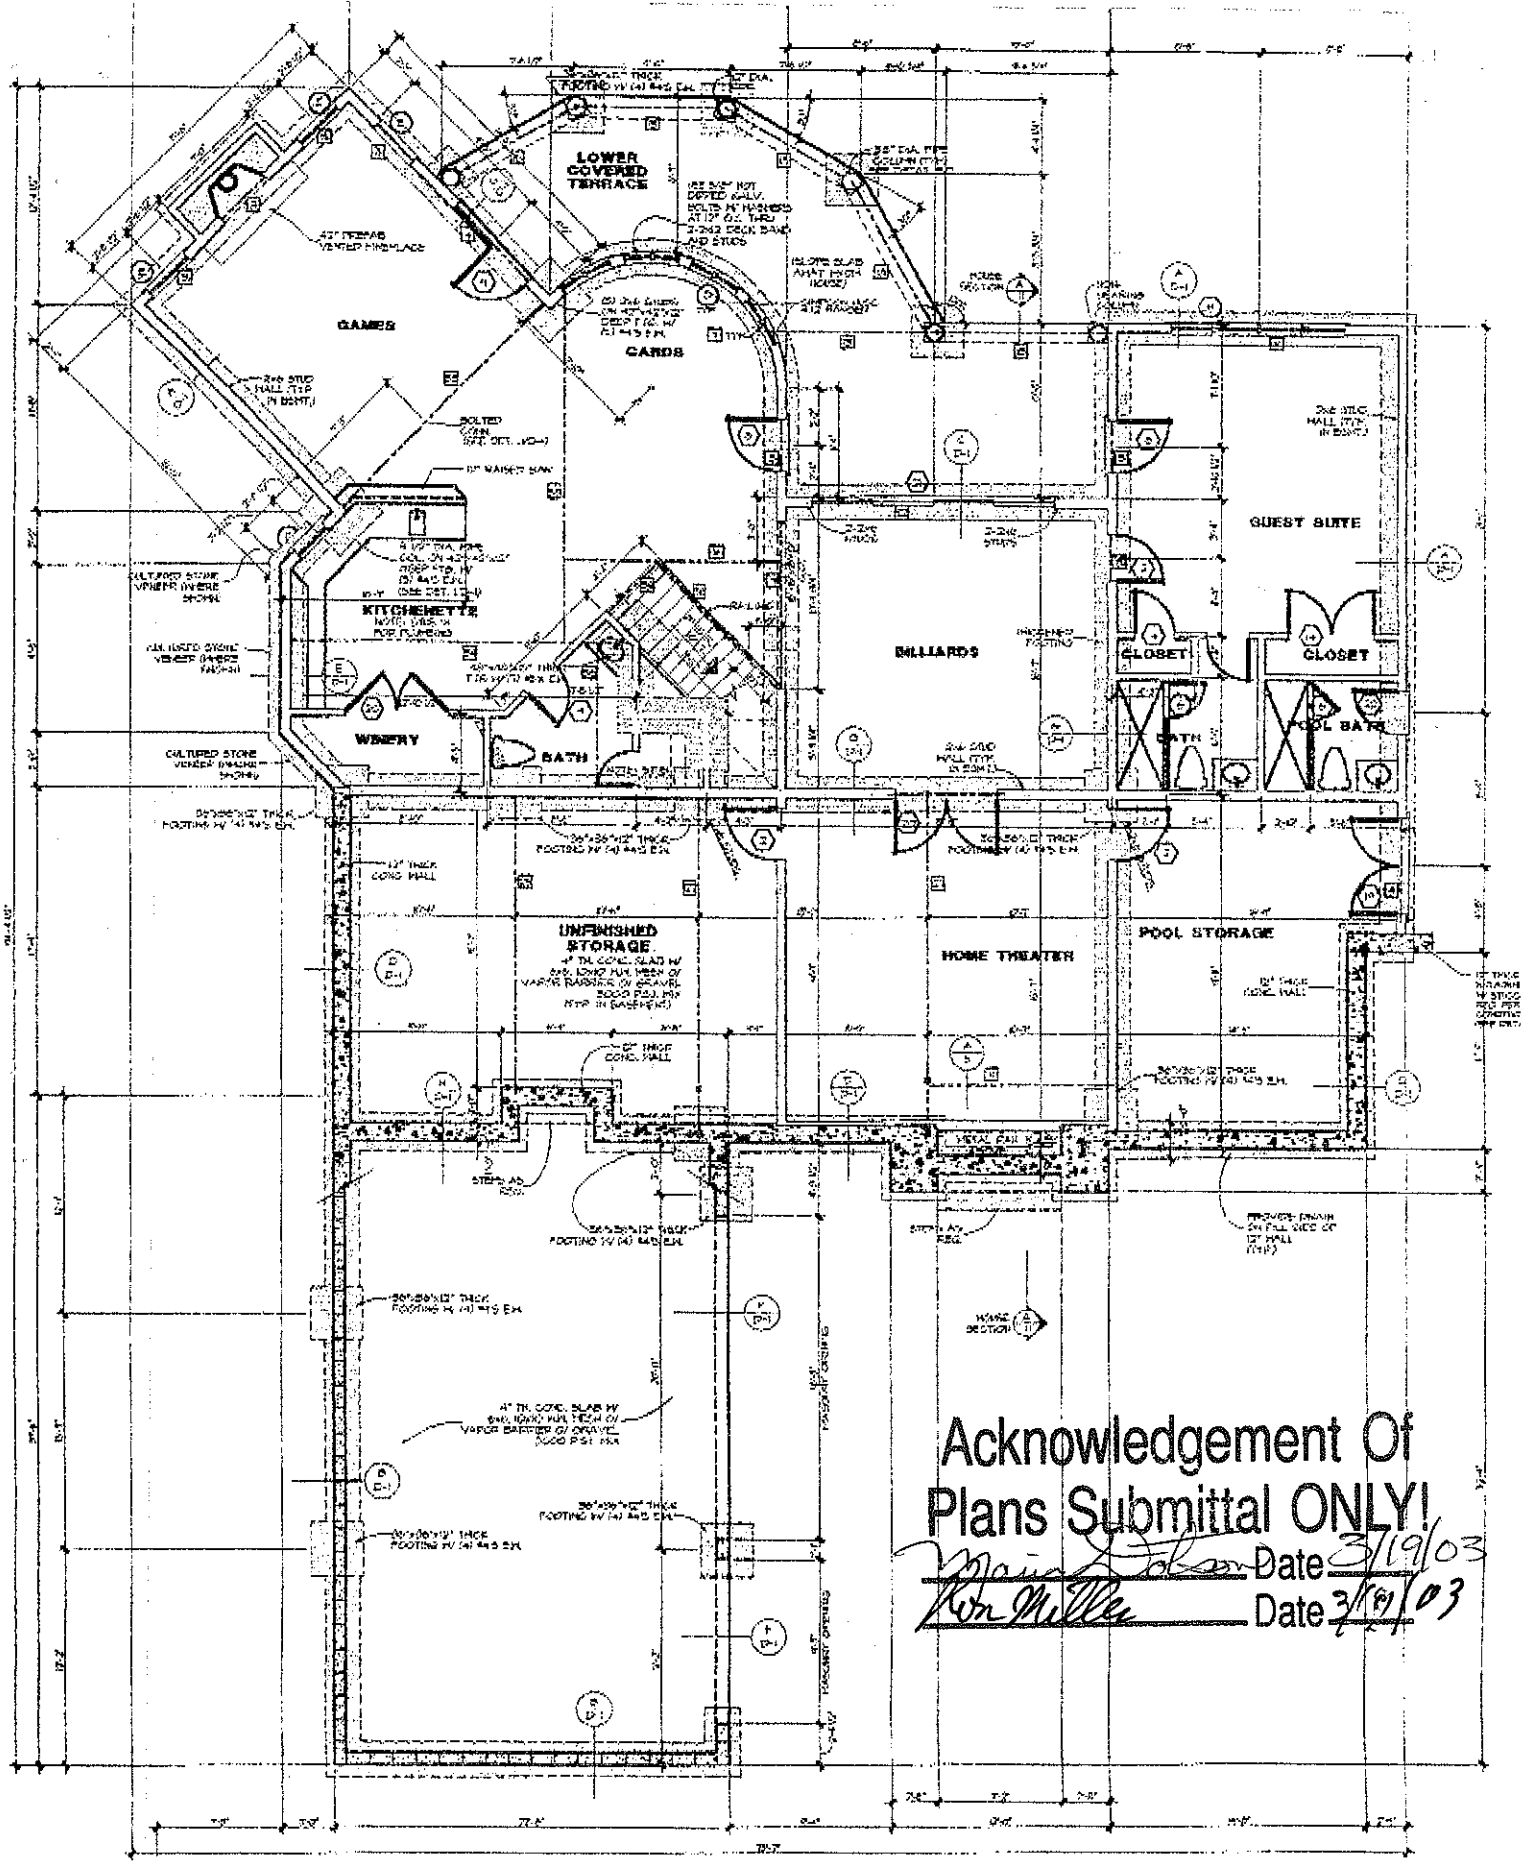

MAIN LEVEL
COVERED TERRACE
HEARTH ROOM
BREAKFAST
KITCHEN
GREAT ROOM
MASTER SUITE
MASTER BATH
GALLERY
PANTRY
OFFICE
ENTRY
PREP
FOYER
LAUNDRY
CLOSET
DINING ROOM
PORCH
MASTER CLOSET
GARAGE
Acknowledgement Of
Plans Submittal ONLY!
Date 3/19/03
Date 3/19/03


EXPOSED TERRACE
SUITE 2
SUITE 3
SUITE 4
OPEN
BALCONY
HALLWAY
CLOSET
BATH
ATTIC
CLOS.
HALF WALL
Acknowledgement Of
Plans Submittal ONLY!
Date 3/19/03
Date 3/19/03



Acknowledgement Of Plans Submittal ONLY!

Date 3/19/03

Date 3/19/03