TUESDAY AM

MAY 25 1995

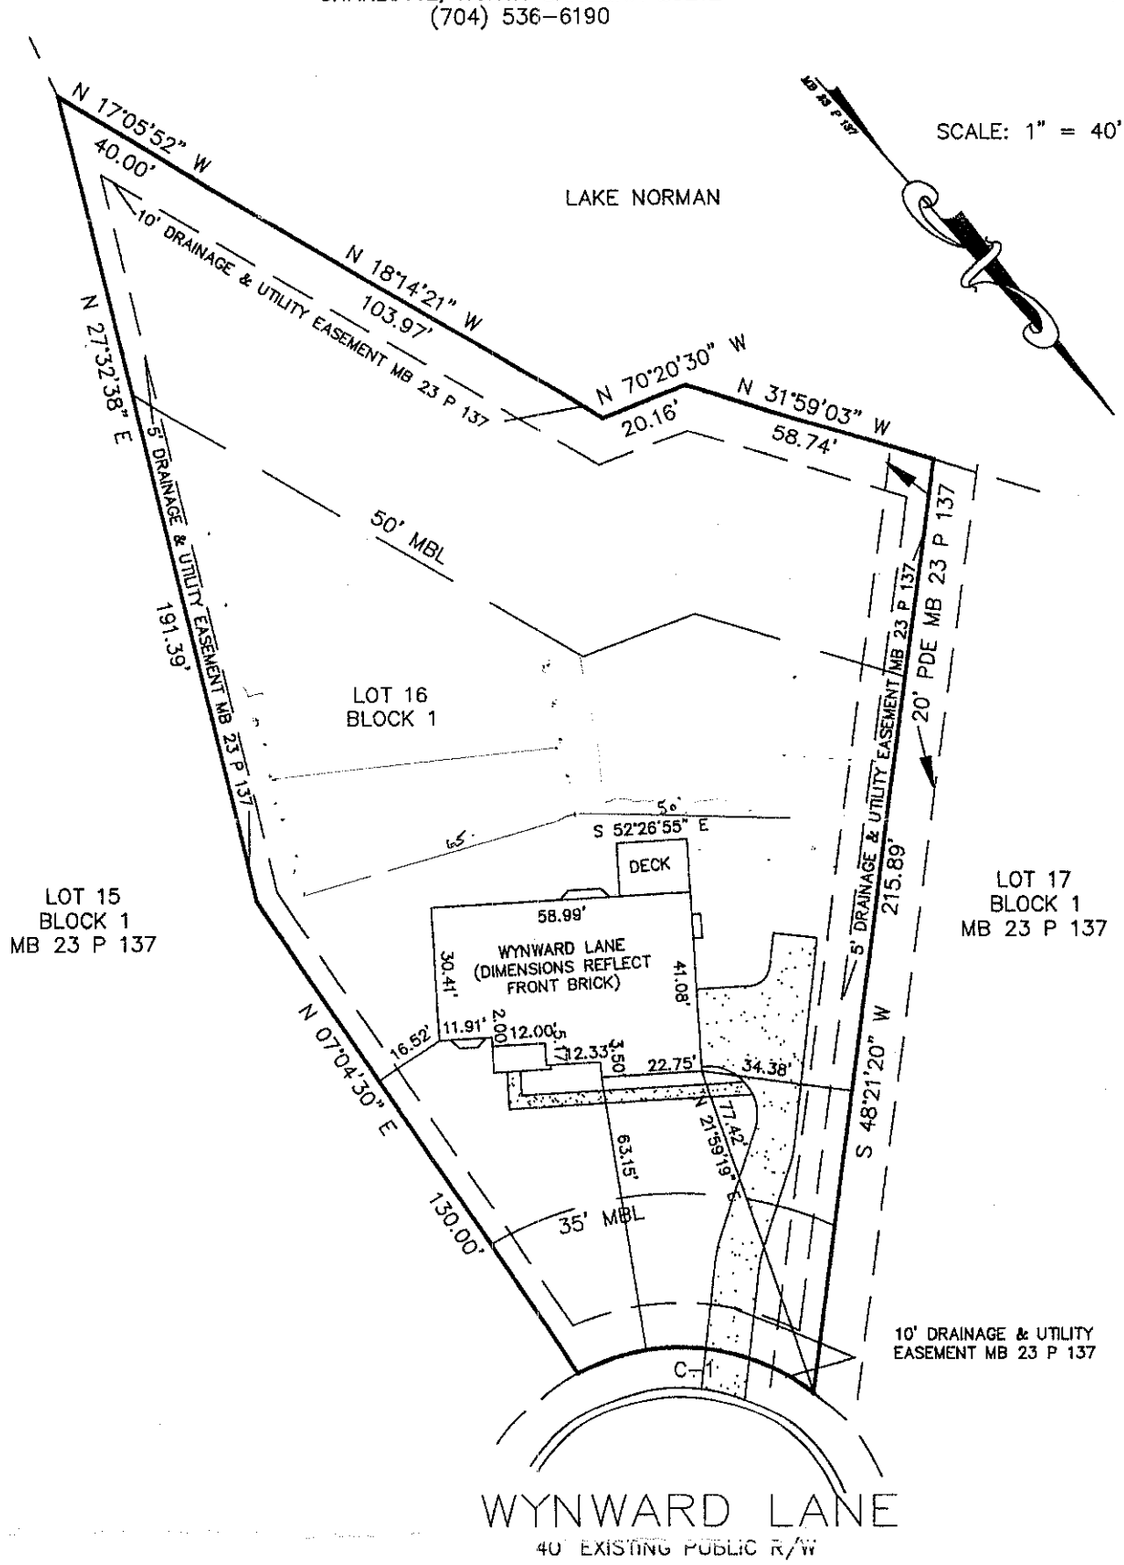
# SITE DEVELOPMENT PLAN

1600 ÷ 3 = 533
HOA LINE

GRAPAN
GRAPANE

PREPARED BY:


**DELTA LAND SERVICES, INC.**
6033 FLORENCE AVENUE, SUITE 100
CHARLOTTE, NORTH CAROLINA 28212
(704) 536-6190


| CURVE | RADIUS | LENGTH | CHORD | BEARING | DELTA |
|---|---|---|---|---|---|
| C-1 | 50.00' | 56.68' | 53.69' | S 44°25'58" E | 64°56'30" |

**NOT FOR RECORDATION, CONVEYANCES OR SALES**

Subdivision NORTH SHORE II PHASE I MAP 1 OF 2 County Iredell
Address Wynward Lane
Lot 16 Block 1 Plan Augusta (Left) ___ (Right) Side Elevation A
Patio ___ Deck X Fireplace X Garage (1 Car) ___ (2 Car) X Brick Front X Basement ___
Crawl X Slab ___ Fully Fenced Rear Yard ___ Other ___

REVISED: Rotate house position; change to side drive DWN: AJB CKD: [illegible] DATE: 5/24/95