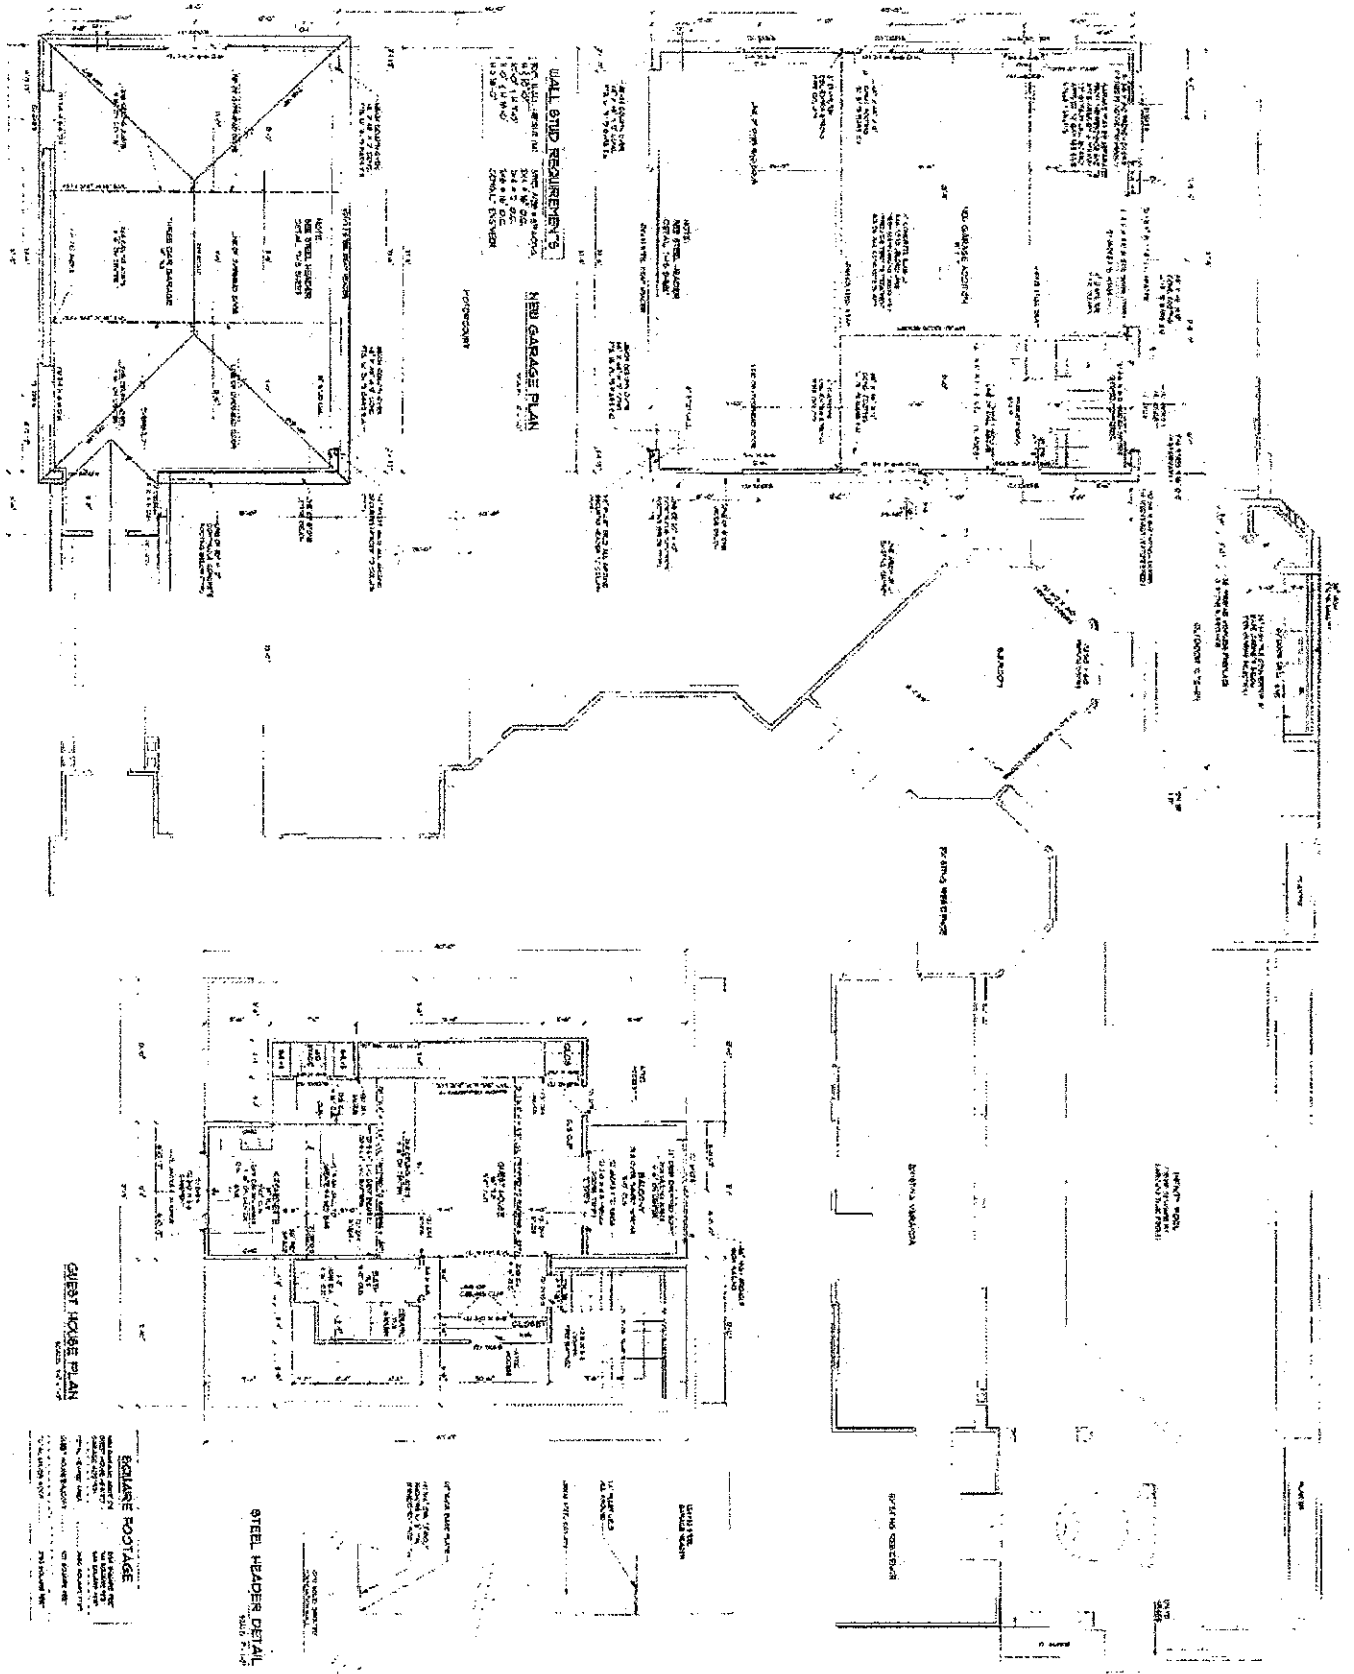


PROJECT:

THE BRAYTON RESIDENCE

LOT 85, FALMOUTH ROAD

THE POINT

NOTE: GENERAL CONTRACTOR TO VERIFY ALL DIMENSIONS AND ANGLES IN FIELD.

SHEET 2 / 4