
The Asheville

Plan #: 1219F-L-01-3S

Elevation "D"

10-24-13

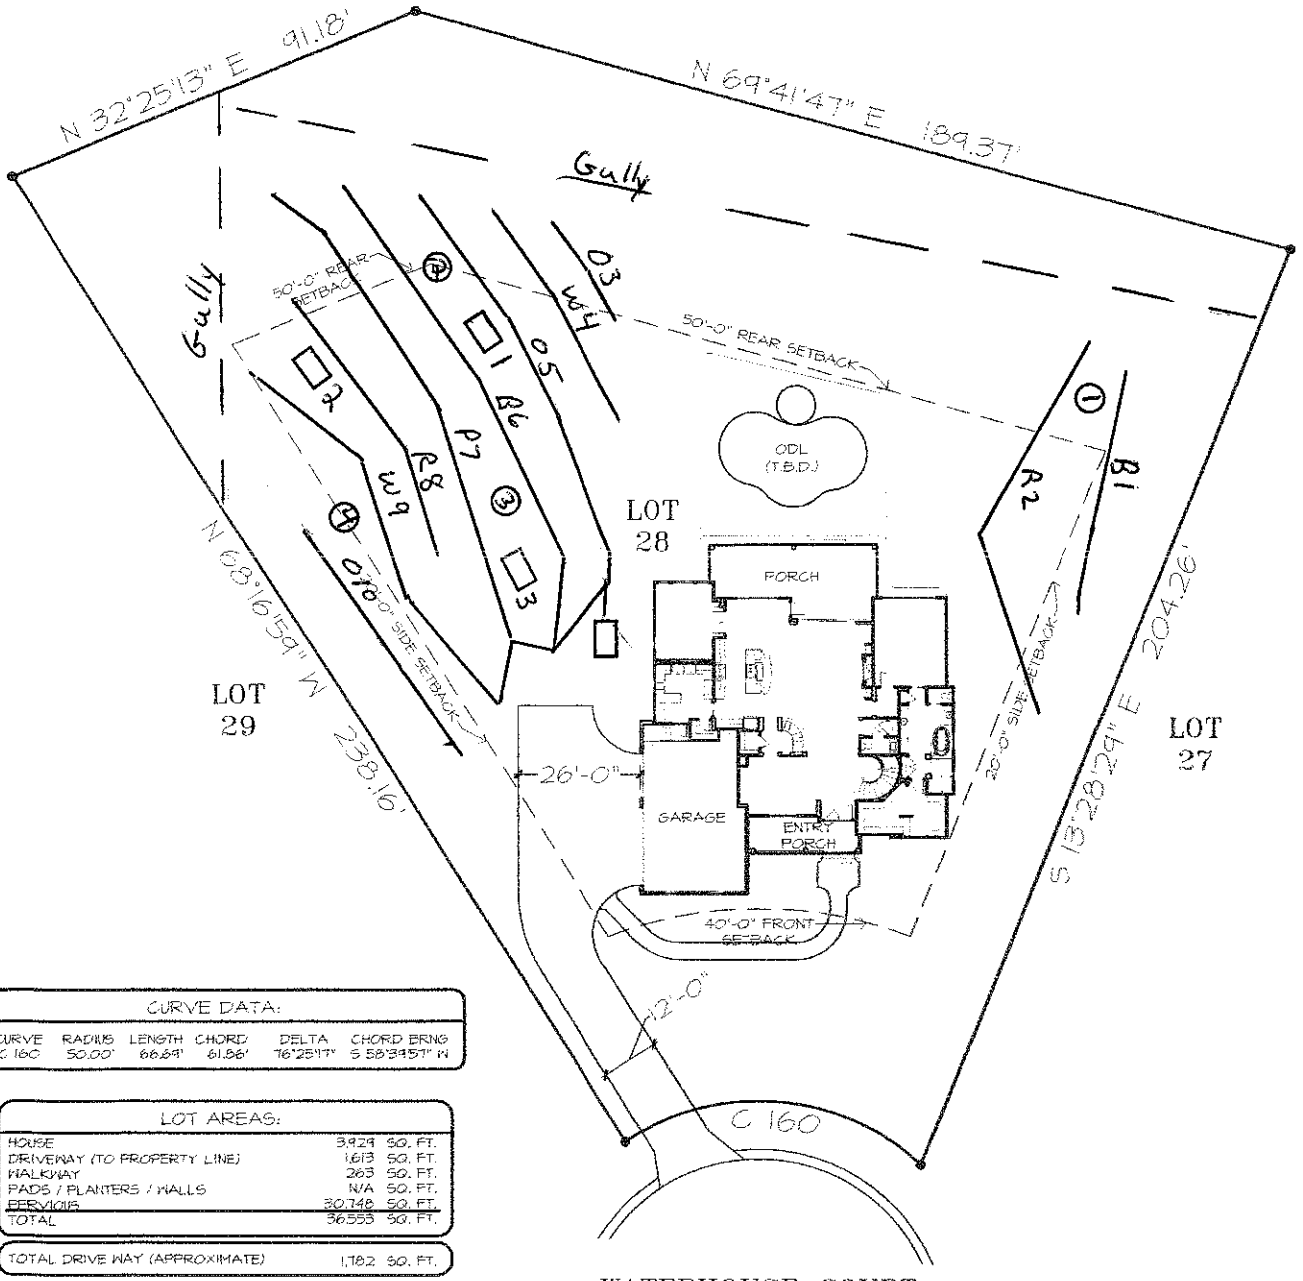

CURVE DATA:					
CURVE	RADIUS	LENGTH	CHORD	DELTA	CHORD BRNG
C 160	50.00'	66.64'	61.86'	76°25'17"	S 58°39'57" W

LOT AREAS:	
HOUSE	3,929 SQ. FT.
DRIVEWAY (TO PROPERTY LINE)	1,613 SQ. FT.
WALKWAY	263 SQ. FT.
PADS / PLANTERS / WALLS	N/A SQ. FT.
SERVICES	30,748 SQ. FT.
TOTAL	36,553 SQ. FT.

TOTAL DRIVE WAY (APPROXIMATE)	1,782 SQ. FT.

SCALE: 1" = 40'

A Custom Residence for:

Mr. and Mrs. Laury

Note: Plan information is conceptual only. Certain items may be changed at production stage. Clouded areas modified to accommodate change requests.

Franchise:	*#98 Bluefield Builders, LLC*	*Lot28*	Arthur Rutenberg Homes
File #:	*Laury-C*	*The Point at Lake Norman*	
Drawn By:	*MDG*		
Date:	*September 12, 2013*		