SOIL/SITE EVALUATION
for ON-SITE WASTEWATER SYSTEM

OWNER: CRL APPLICANT: _____

ADDRESS: _____ APPLICATION DATE: _____ DATE EVALUATED: 4-8-98

PROPOSED FACILITY: _____ PROPOSED DESIGN FLOW (.1949): _____ PROPERTY SIZE: _____

LOCATION OF SITE: Lot 25 The Lands PROPERTY RECORDED: _____

WATER SUPPLY: ☐ Private ☐ Public ☐ Well ☐ Spring ☐ Other _____

EVALUATION METHOD: ☐ Auger Boring ☐ Pit ☐ Cut

TYPE OF WASTEWATER: ☐ Sewage ☐ Industrial Process ☐ Mixed

PROFILE #	1940 LANDSCAPE POSITION/ SLOPE %	HORIZON DEPTH (IN.)	SOIL MORPHOLOGY (1941) 1941 STRUCTURE/ TEXTURE	SOIL MORPHOLOGY (1941) 1941 CONSISTENCE/ MINERALOGY	OTHER PROFILE FACTORS 1942 SOIL WETNESS/ COLOR*	1943 SOIL DEPTH	1956 SAPRO CLASS	1944 RESTR HORIZ	PROFIL CLASS & LTAR
1		0-8	sl cb brsl						PS .2
		8-20	brk						
		20-41	sl cb yel	fr-lpl loop					
2		0-5	gr brsl	fr					PS .25 .25
		5-50	mottled chro	fr SP					
			sl common manganese conc						
3		0-10	sl cb brsl	fr					PS .25
		10-46	m-dk brn yR/4	fr SP-SS loop					
4									

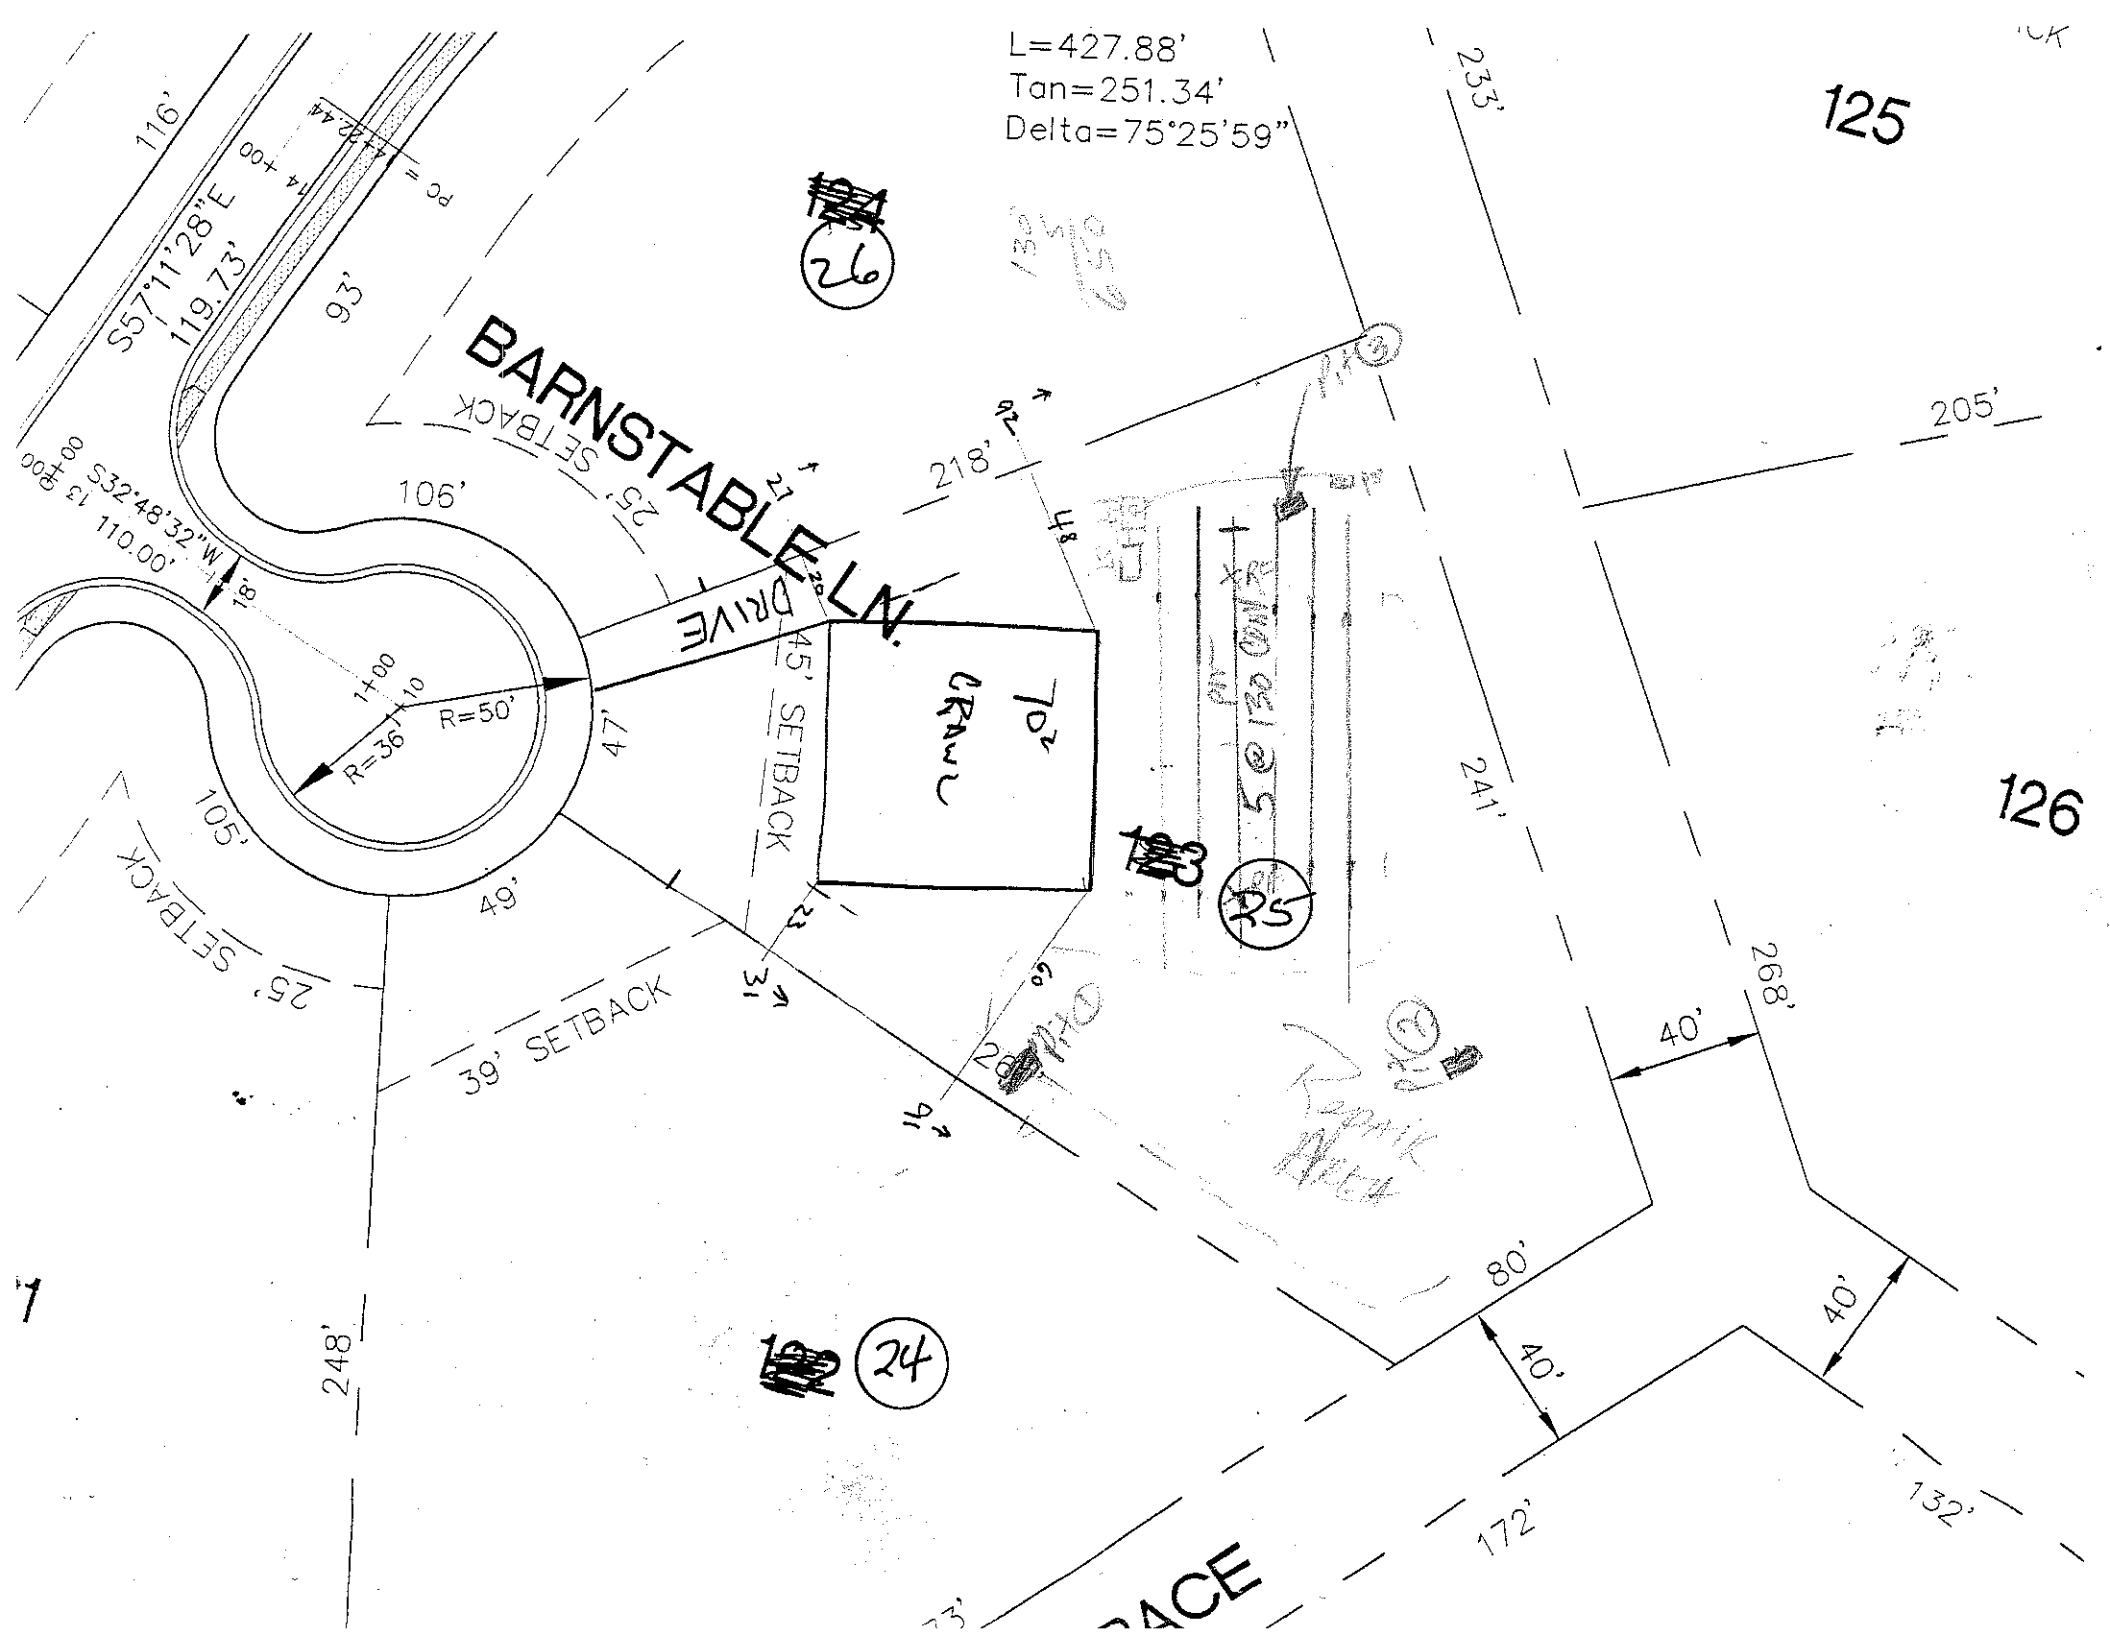
DESCRIPTION	INITIAL SYSTEM	REPAIR SYSTEM
Available Space (.1945)		
System Type(s)		
Site LTAR		

OTHER FACTORS (.1946): _____

SITE CLASSIFICATION (.1948): _____

EVALUATED BY: _____

OTHER(S) PRESENT: _____


L=427.88'
Tan=251.34'
Delta=75°25'59"
125
126
233'
205'
241'
268'
40'
80'
40'
40'
132'
172'
BARNSTABLE LN.
DRIVE
25' SETBACK
45' SETBACK
39' SETBACK
25' SETBACK
106'
105'
49'
47'
93'
116'
218'
248'
S57°11'28"E
119.73'
S32°48'32"W
110.00'
R=50'
R=36'
1+00
74+00
PC = 74+82.44
702
CRAWL
5 @ 132 OWL
26
25
24
