
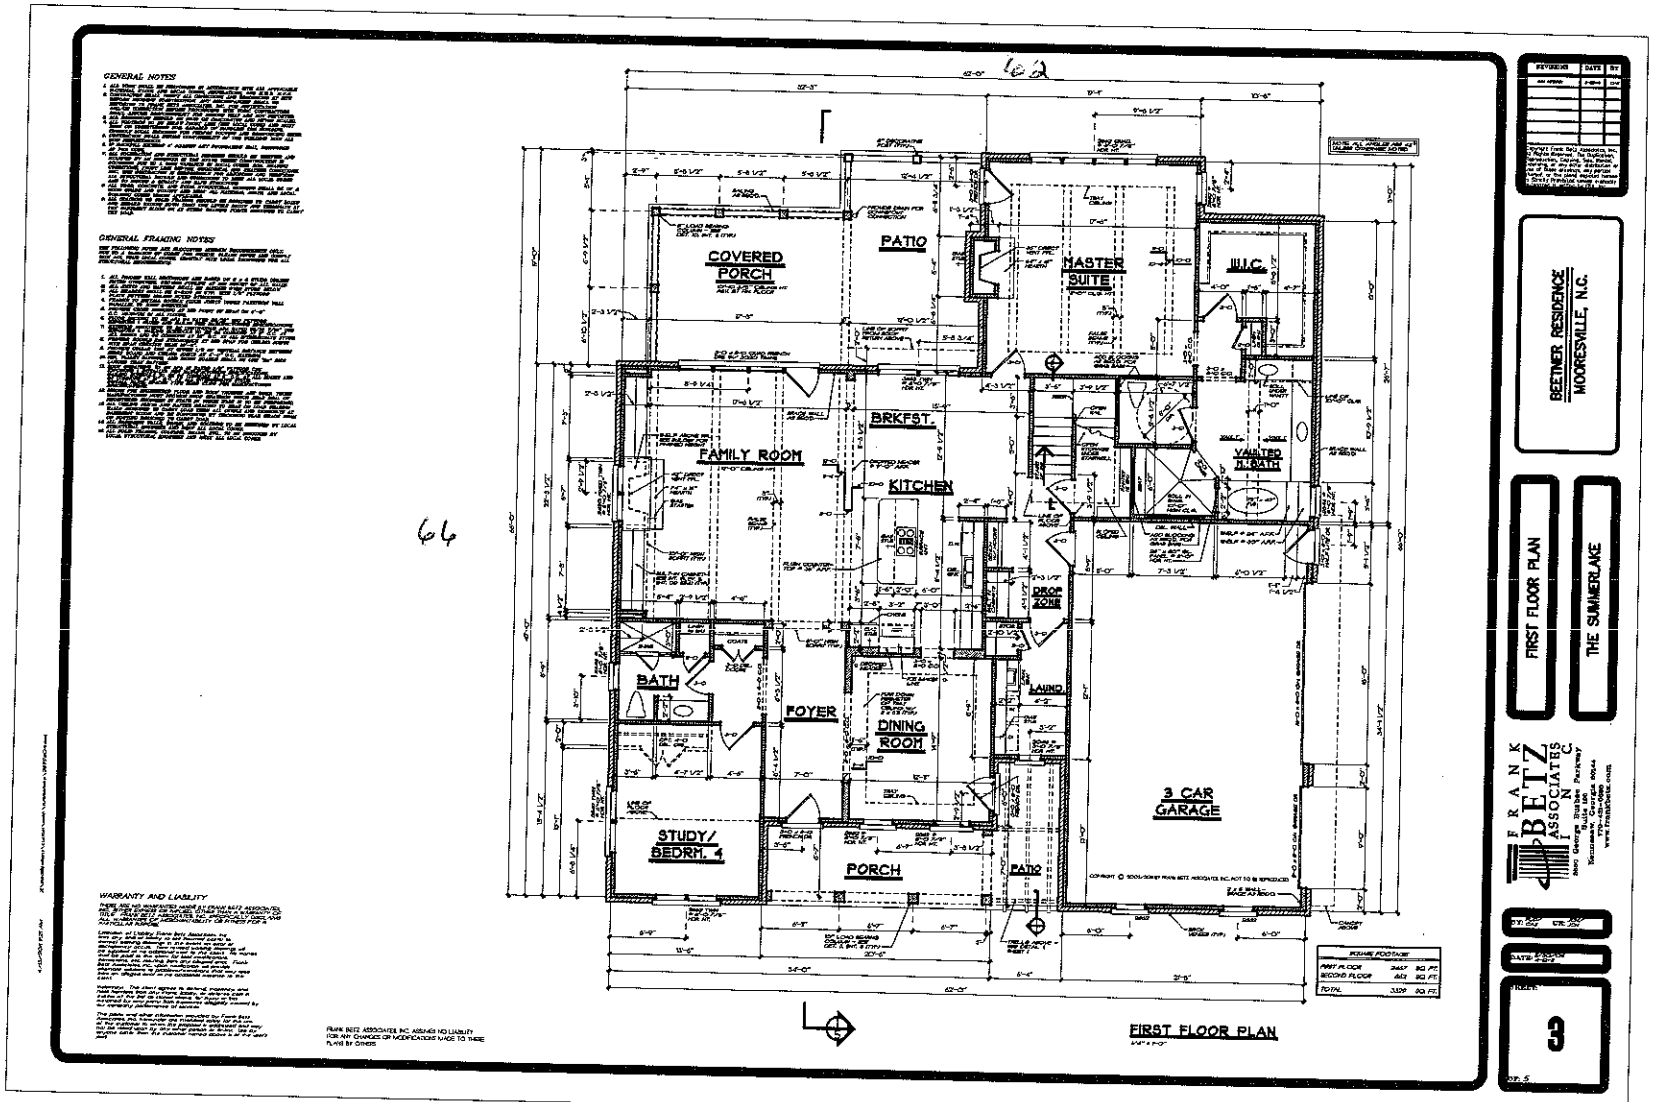


Acknowledgement Of
Plans Submittal ONLY!

Date 5/16/11

Date 5/16/11

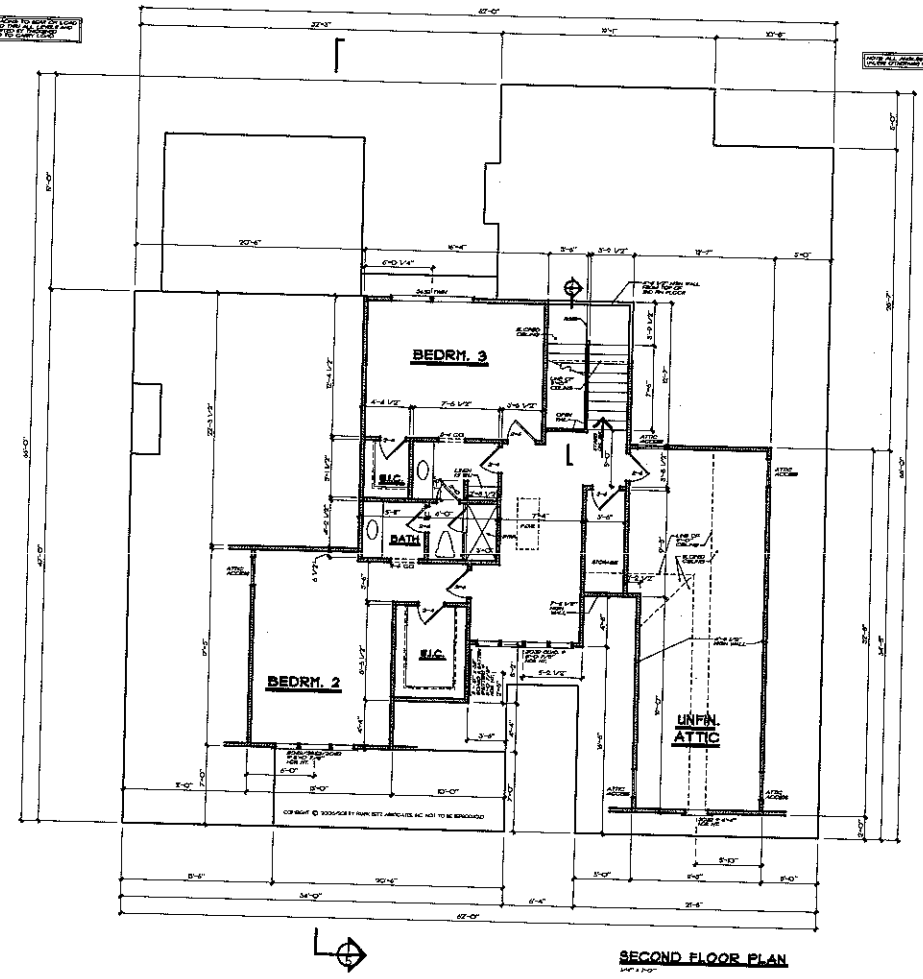

SECOND FLOOR PLAN

BEETNER RESIDENCE
MOORESVILLE, N.C.

SECOND FLOOR PLAN

THE SUMMERLAKE

FRANK BETZ ASSOCIATES INC

4

Acknowledgement Of
Plans Submittal ONLY!
Date 5/10/11
Date 5/10/11