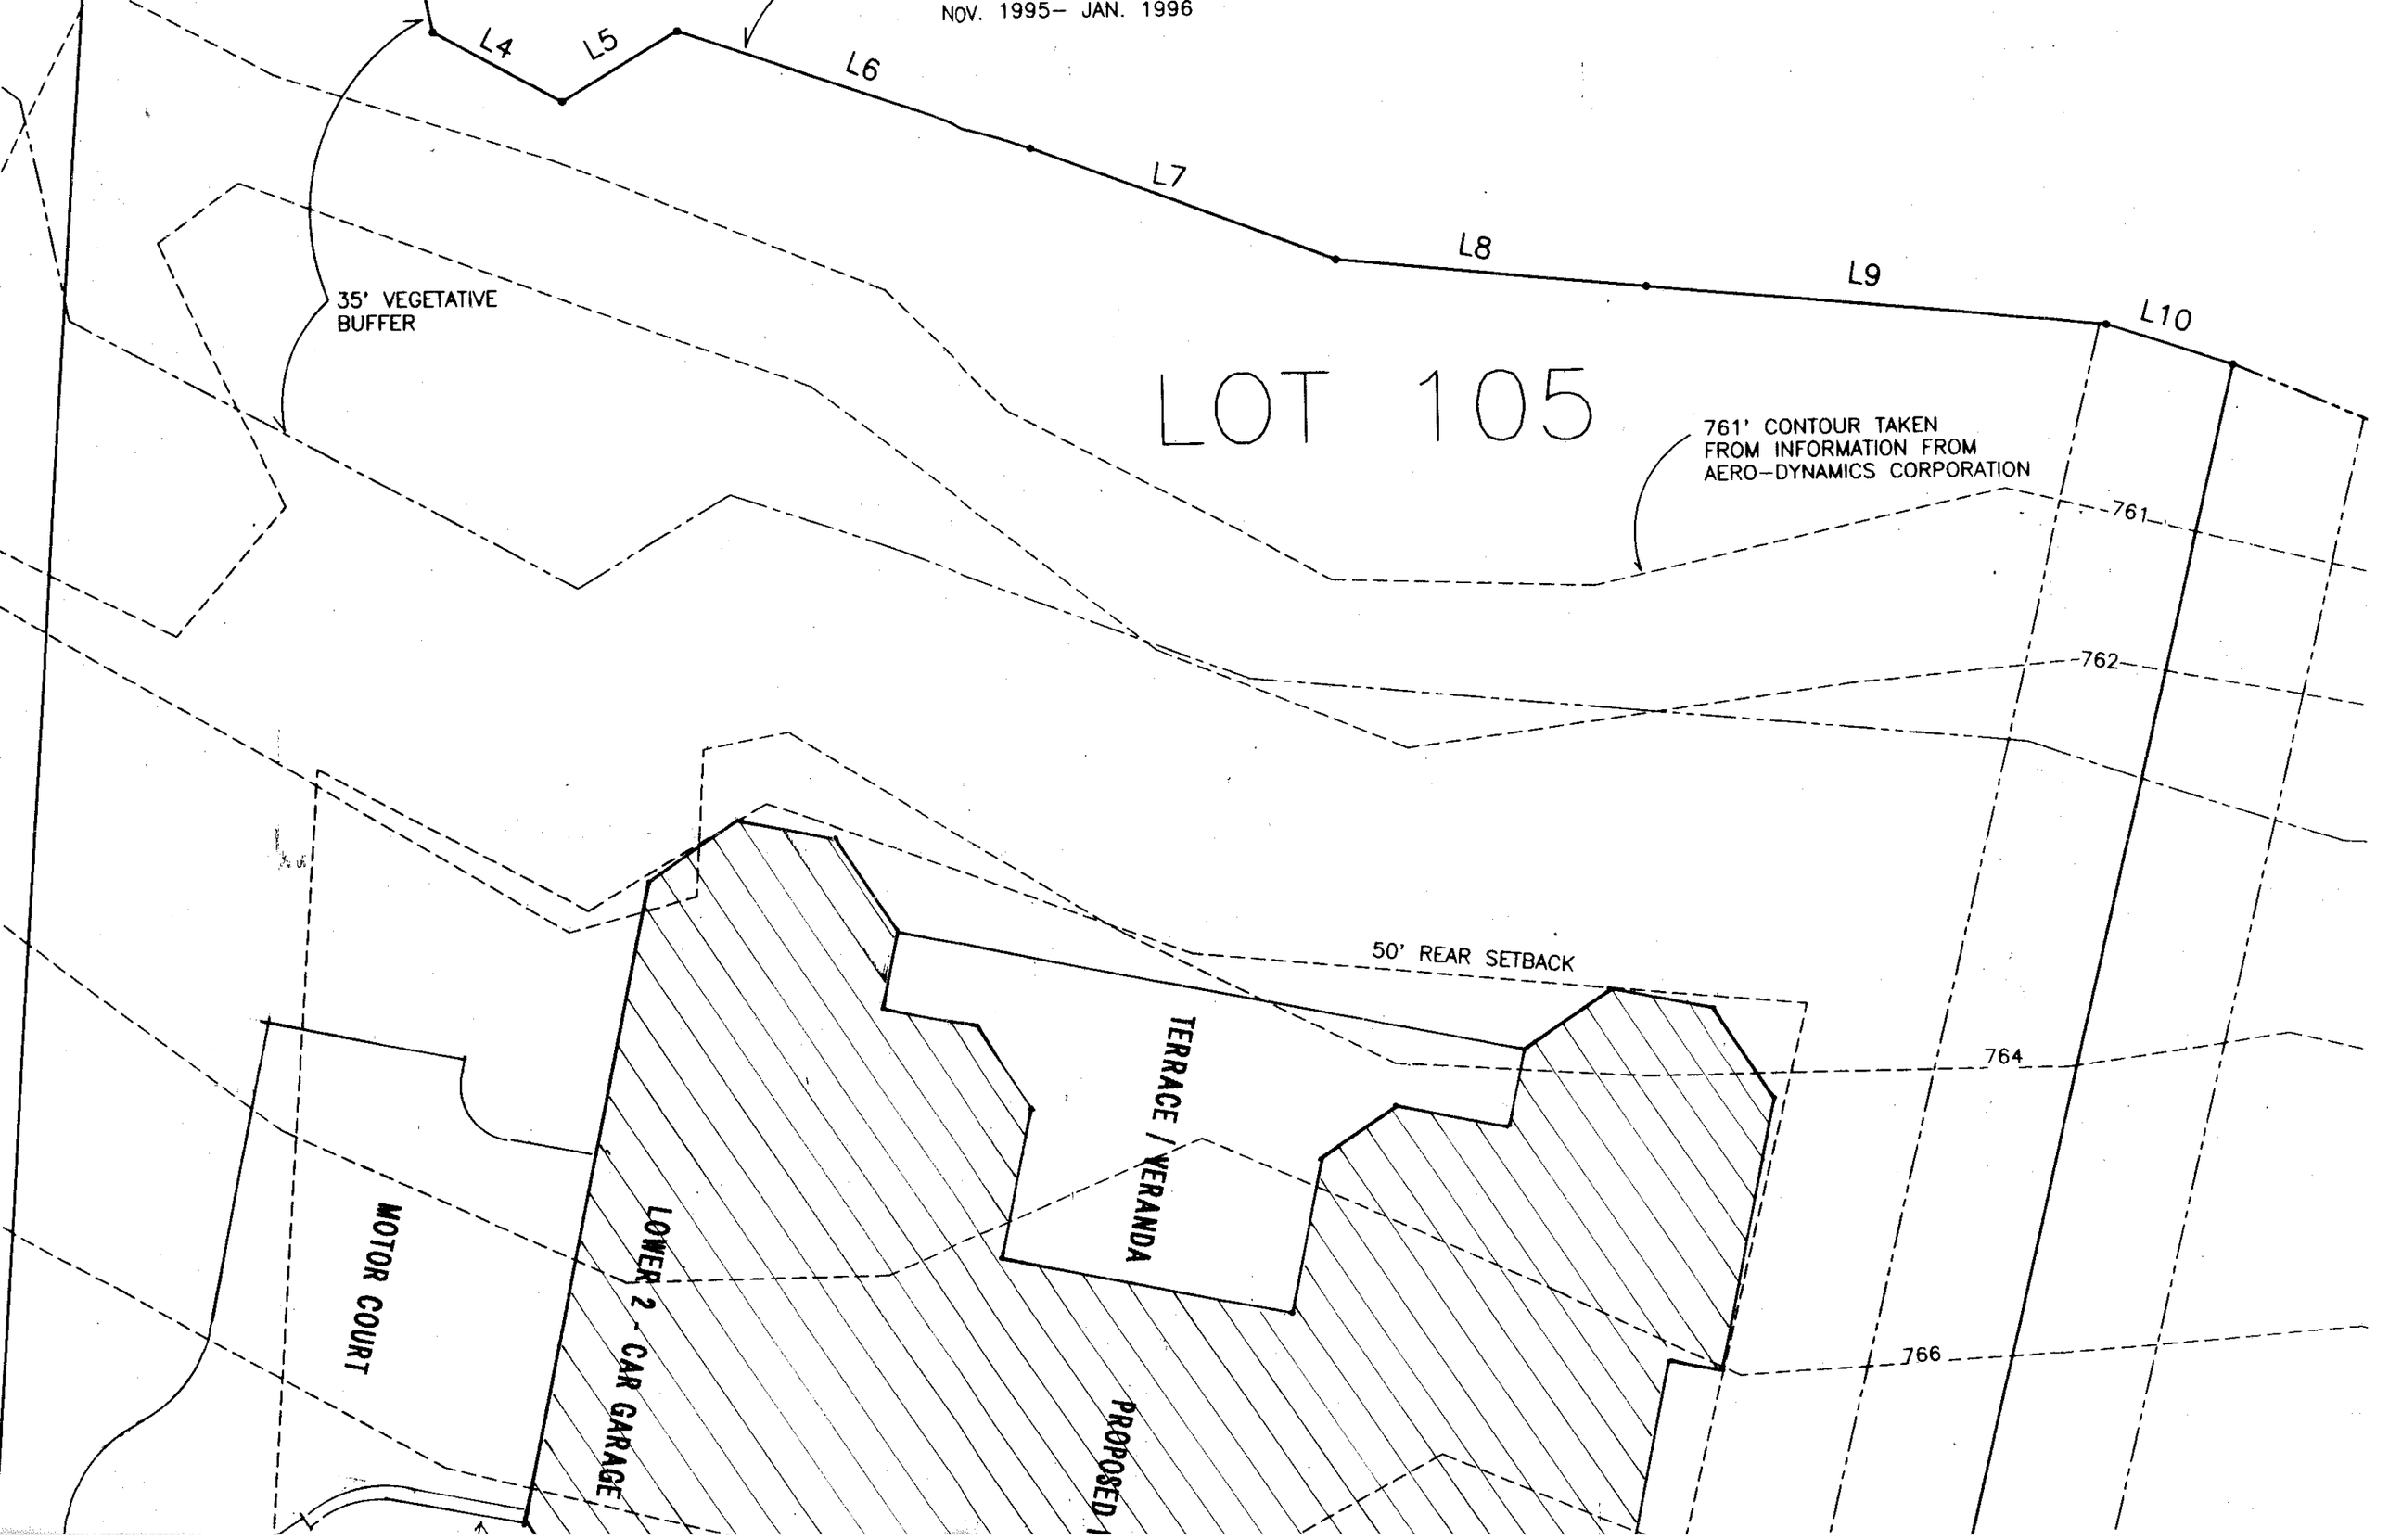

NOV. 1995– JAN. 1996
L4
L5
L6
L7
L8
L9
L10
35' VEGETATIVE BUFFER
LOT 105
761' CONTOUR TAKEN FROM INFORMATION FROM AERO–DYNAMICS CORPORATION
761
762
764
766
50' REAR SETBACK
TERRACE / VERANDA
MOTOR COURT
LOWER 2 CAR GARAGE
PROPOSED

MOTOR COURT

2-CAR GARAGE

20' SIDE SETBACK

N 51° 25' 44" W 252.13'

NO CLEAR AREA

SEPTIC AREA

50' MINIMUM BUILDING LINE

20' PUBLIC STORM DR

770

772

774

776

778

LINE TABLE

NUMBER	BEARING	DISTANCE
L1	S 35° 06' 39" W	3.77
L2	S 63° 16' 27" W	21.67
L3	N 77° 22' 16" W	12.87
L4	S 53° 06' 10" W	10.44
L5	S 05° 22' 26" E	9.63