DIVISION OF ENVIRONMENTAL HEALTH
ON-SITE WASTEWATER SECTION

PROPERTY ID #: _____
COUNTY: _____

SOIL/SITE EVALUATION
for ON-SITE WASTEWATER SYSTEM

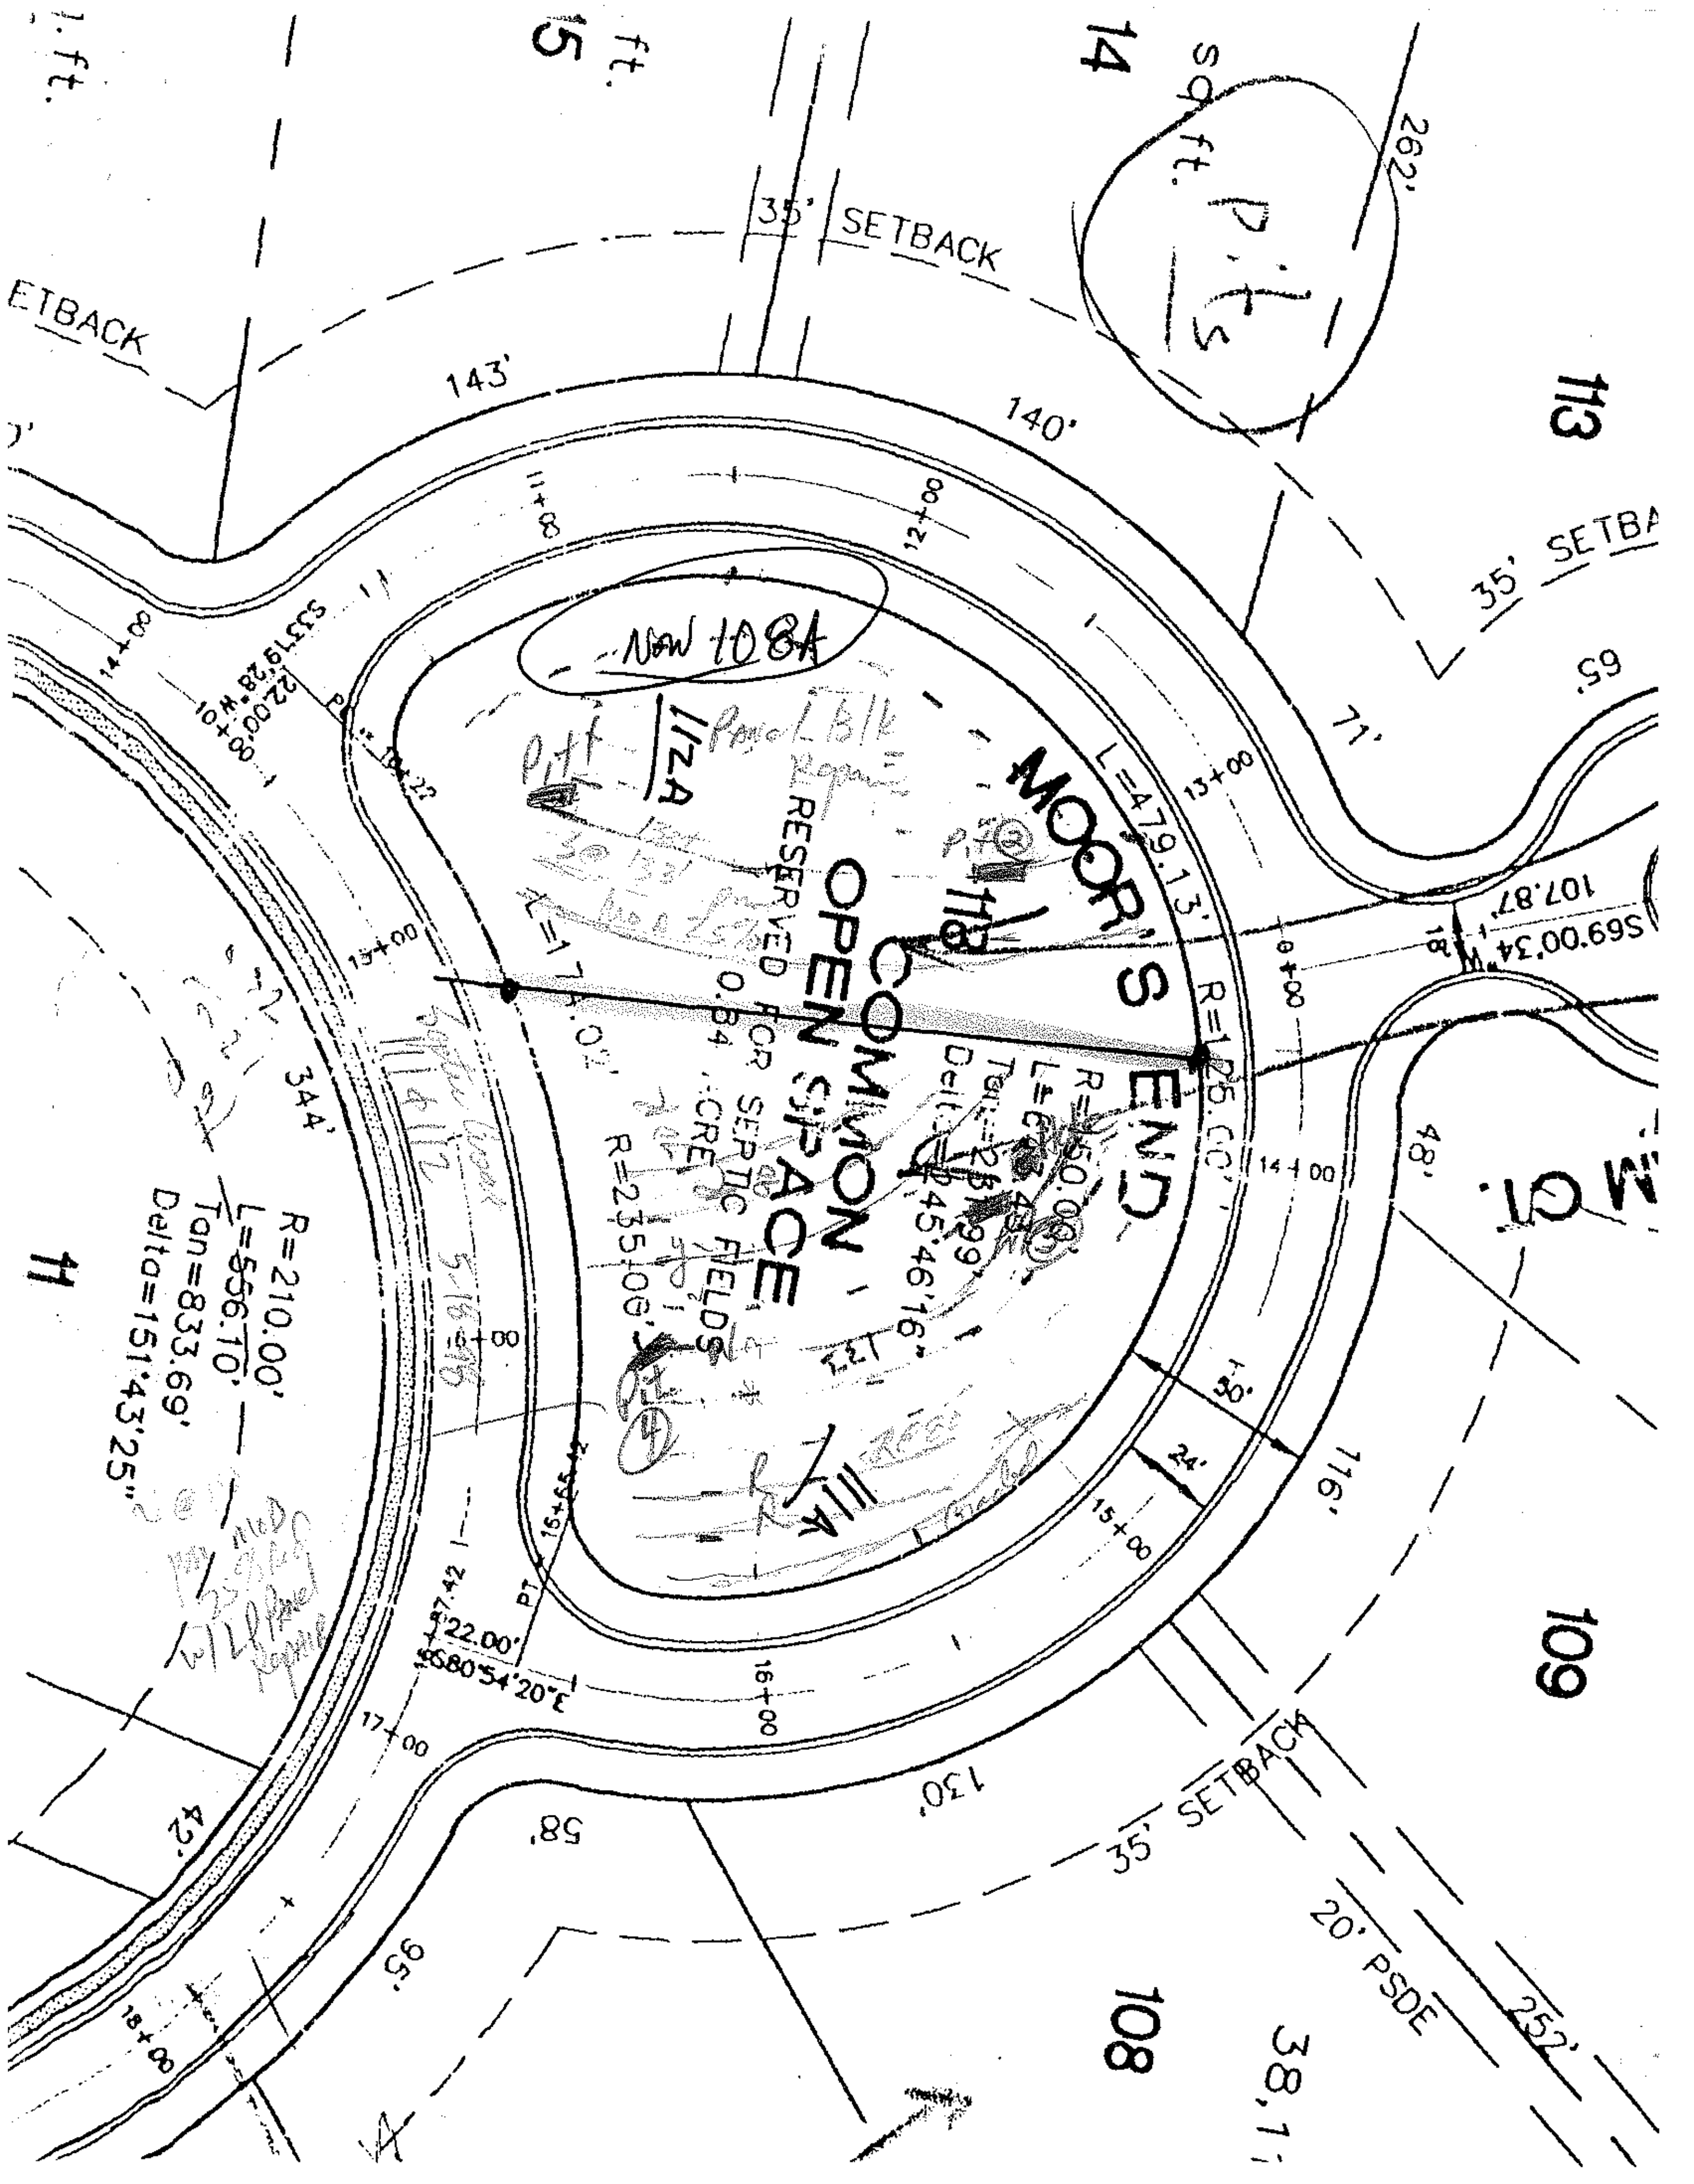
OWNER: CRI APPLICANT: _____
ADDRESS: _____ APPLICATION DATE: _____ DATE EVALUATED: 5-28-98
PROPOSED FACILITY: _____ PROPOSED DESIGN FLOW (.1949): _____ PROPERTY SIZE: _____
LOCATION OF SITE: Septic tanks for lots 112 & 111 PROPERTY RECORDED: _____
WATER SUPPLY: ☐ Private ☐ Public ☐ Well ☐ Spring ☐ Other _____
EVALUATION METHOD: ☐ Auger Boring ☐ Pit ☐ Cut
TYPE OF WASTEWATER: ☐ Sewage ☐ Industrial Process ☐ Mixed

Lots 111 & 112
Now 107 & 108

PROFILE #	.1940 LANDSCAPE POSITION/ SLOPE %	HORIZON DEPTH (IN.)	SOIL MORPHOLOGY (.1941) .1941 STRUCTURE/ TEXTURE	SOIL MORPHOLOGY (.1941) .1941 CONSISTENCE/ MINERALOGY	OTHER PROFILE FACTORS .1942 SOIL WETNESS/ COLOR	OTHER PROFILE FACTORS .1943 SOIL DEPTH	OTHER PROFILE FACTORS .1956 SAPRO CLASS	OTHER PROFILE FACTORS .1944 RESTR HORIZ	PROFILE CLASS & LTAR
1	108A 6-8%	0-6	gr l brn sl	fr					PS .3
		6-21	mod sbk RC	fr sp					
		21-47	m-sbk RCk	fr ssp fr sl sp					
		47-57	(BC) wk sbk y RCk	w common sl sp fr ssp					
2	108A	0-12	gr l brn sl	fr					PS .3
		12-43	sbk RC	fi sl-ssp					
		43-60	wk sbk gr RCk	fr ssp					
3	107A	0-9	gr brn sl	fr					PS .3
		9-36	sbk RCk	fi-fr sp-sss p					
		36-59	wk sbk RCk	fr sss p/stky p					
			common sl sp						
4	107A	0-4	gr brn sl	fr					PS .3
		4-38	m-sbk RCk	fr ssp					
		38-62	wk sbk yr brn RCk	fr ssp					
			few-common sl sp						

DESCRIPTION	INITIAL SYSTEM	REPAIR SYSTEM
Available Space (.1945)		
System Type(s)		
Site LTAR		

OTHER FACTORS (.1946): _____
SITE CLASSIFICATION (.1948): _____
EVALUATED BY: _____
OTHER(S) PRESENT: _____


MOOR'S END
COMMON OPEN SPACE
RESERVED FOR SEPTIC FIELDS
0.84 ACRES
35' SETBACK
35' SETBACK
35' SETBACK
35' SETBACK
20' PSDE
143'
140'
262'
71'
65'
107.87'
S69°00'34"W
48'
116'
30'
24'
130'
58'
95'
42'
252'
344'
L=479.13'
R=125.00'
R=150.00'
Delta=45°46'16"
R=235.00'
R=210.00'
L=556.10'
Tan=833.69'
Delta=151°43'25"
S33°19'28"W
22.00'
S80°54'20"E
22.00'
10+00
11+00
12+00
13+00
14+00
15+00
16+00
17+00
18+00
15+65.42
113
14
5
11
109
108
112A
111A
Now 108A