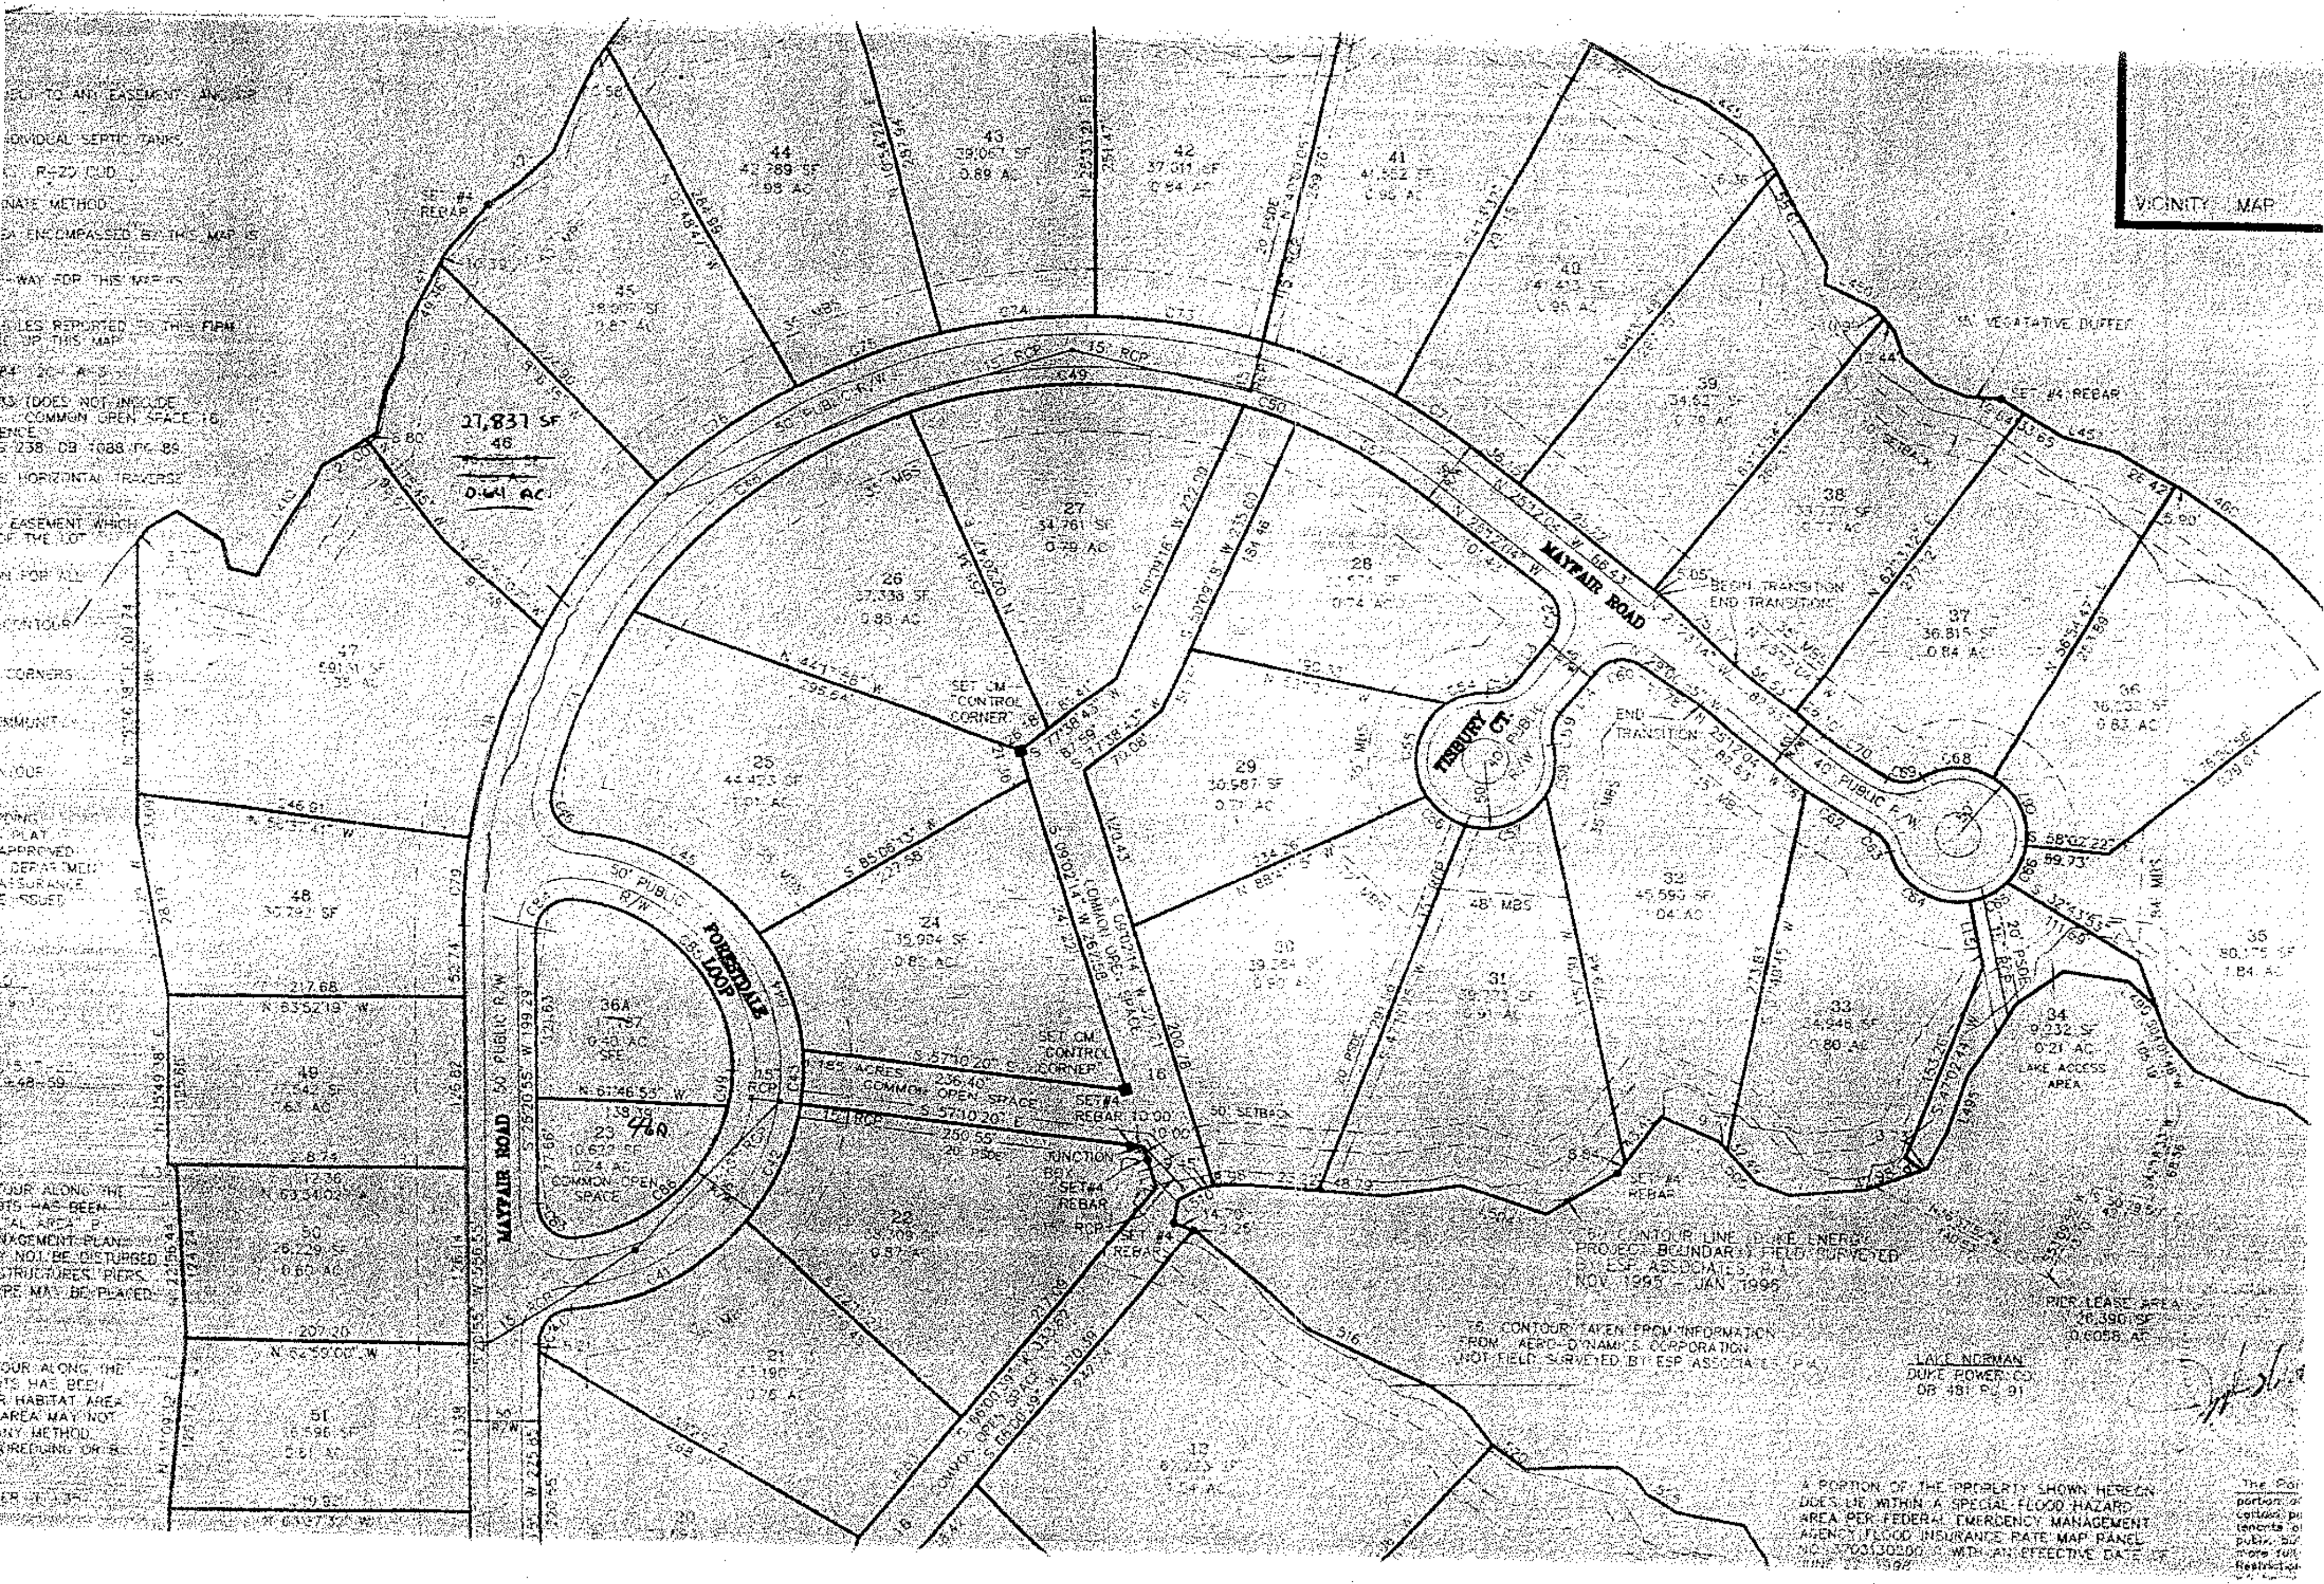

VICINITY MAP
MAYFAIR ROAD
TISBURY CT.
FORESTDALE LOOP
50' PUBLIC R/W
40' PUBLIC R/W
COMMON OPEN SPACE
SET CM CONTROL CORNER
SET #4 REBAR
JUNCTION BOX
BEGIN TRANSITION
END TRANSITION
50' VEGETATIVE BUFFER
LAKE ACCESS AREA
PIER LEASE AREA
26,390 SF
0.6058 AC
LAKE NORMAN
DUKE POWER CO.
DB 481 PG 91
CONTOUR LINE (DUKE ENERGY)
PROJECT BOUNDARY FIELD SURVEYED
BY ESP ASSOCIATES, P.A.
NOV. 1995 - JAN. 1996
CONTOUR TAKEN FROM INFORMATION
FROM AERO-DYNAMICS CORPORATION
NOT FIELD SURVEYED BY ESP ASSOCIATES, P.A.
A PORTION OF THE PROPERTY SHOWN HEREON
DOES LIE WITHIN A SPECIAL FLOOD HAZARD
AREA PER FEDERAL EMERGENCY MANAGEMENT
AGENCY FLOOD INSURANCE RATE MAP PANEL
44 42,389 SF 0.98 AC
43 39,067 SF 0.89 AC
42 37,011 SF 0.84 AC
41 41,552 SF 0.95 AC
40 41,433 SF 0.95 AC
39 34,627 SF 0.79 AC
38 33,727 SF 0.77 AC
37 36,815 SF 0.84 AC
36 36,230 SF 0.83 AC
35 80,175 SF 1.84 AC
34 9,232 SF 0.21 AC
33 34,946 SF 0.80 AC
32 45,590 SF 1.04 AC
31 39,773 SF 0.91 AC
30 39,284 SF 0.90 AC
29 30,587 SF 0.70 AC
28 32,574 SF 0.74 AC
27 34,761 SF 0.79 AC
26 37,338 SF 0.85 AC
25 44,423 SF 1.01 AC
24 35,904 SF 0.82 AC
23 10,623 SF 0.24 AC COMMON OPEN SPACE
36A 0.40 AC
22 35,709 SF 0.82 AC
21 33,190 SF 0.76 AC
45 38,002 SF 0.87 AC
46 27,837 SF 0.64 AC
47 59,131 SF 1.35 AC
48 35,792 SF
49 27,542 SF 0.63 AC
50 26,229 SF 0.60 AC
51 35,596 SF 0.81 AC