
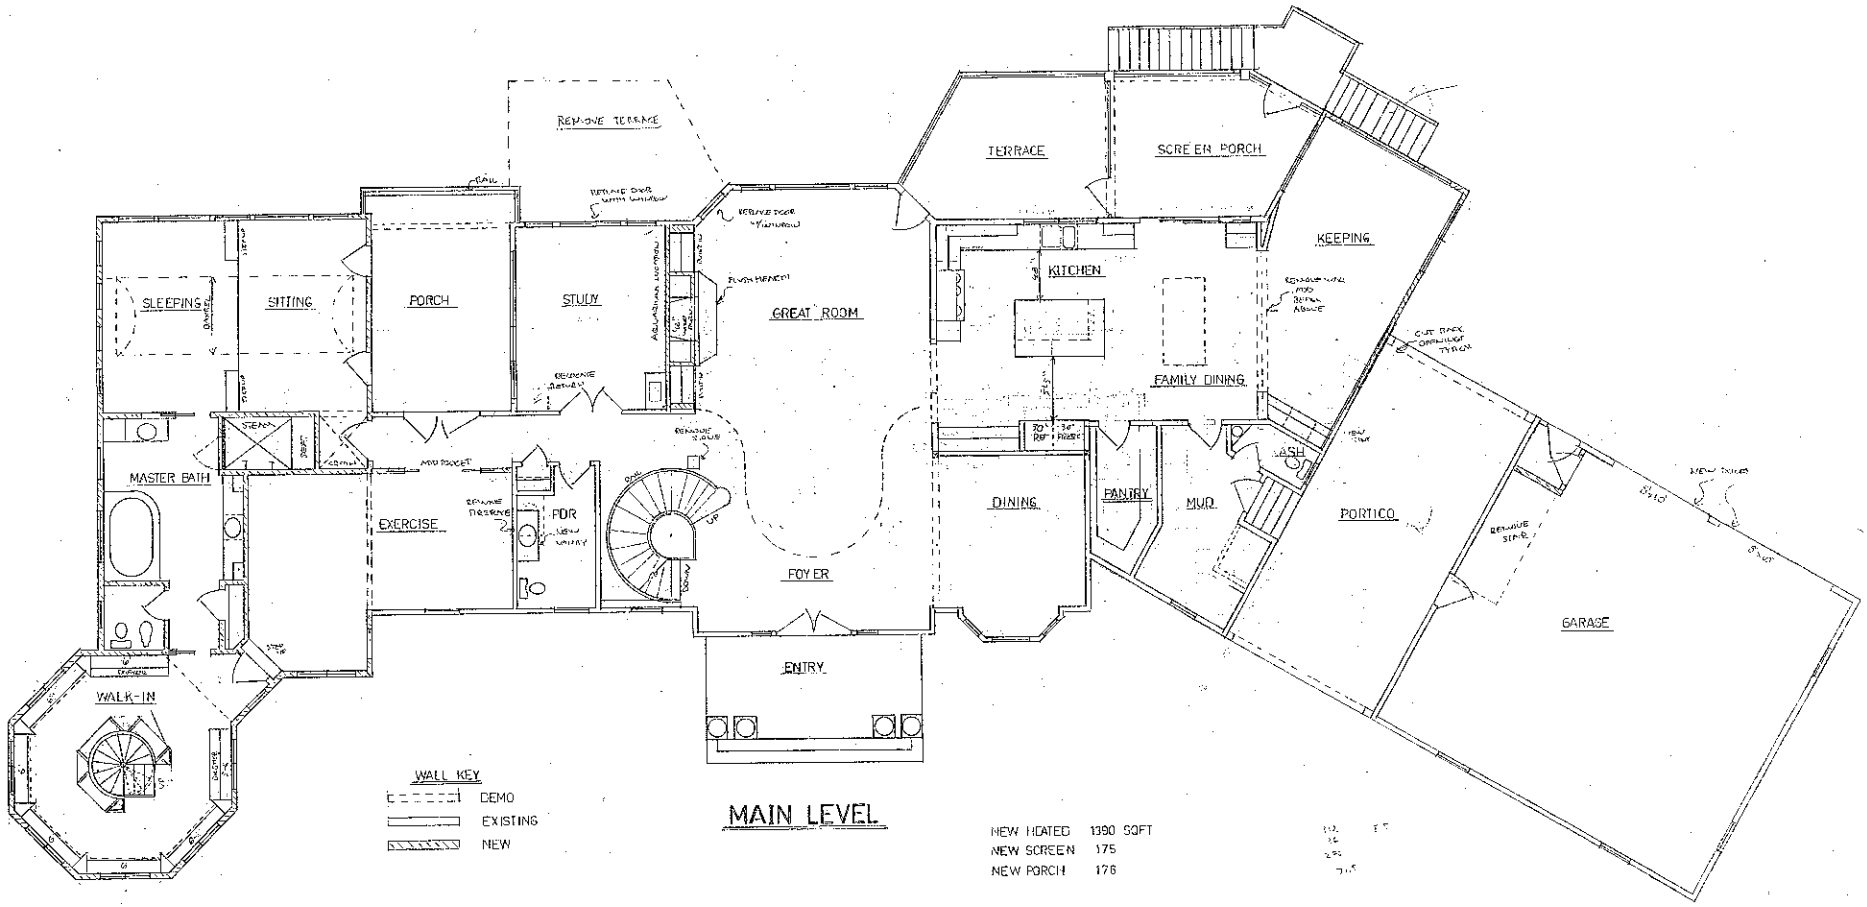


MAIN LEVEL

NEW HEATED 1390 SQFT
NEW SCREEN 175
NEW PORCH 176

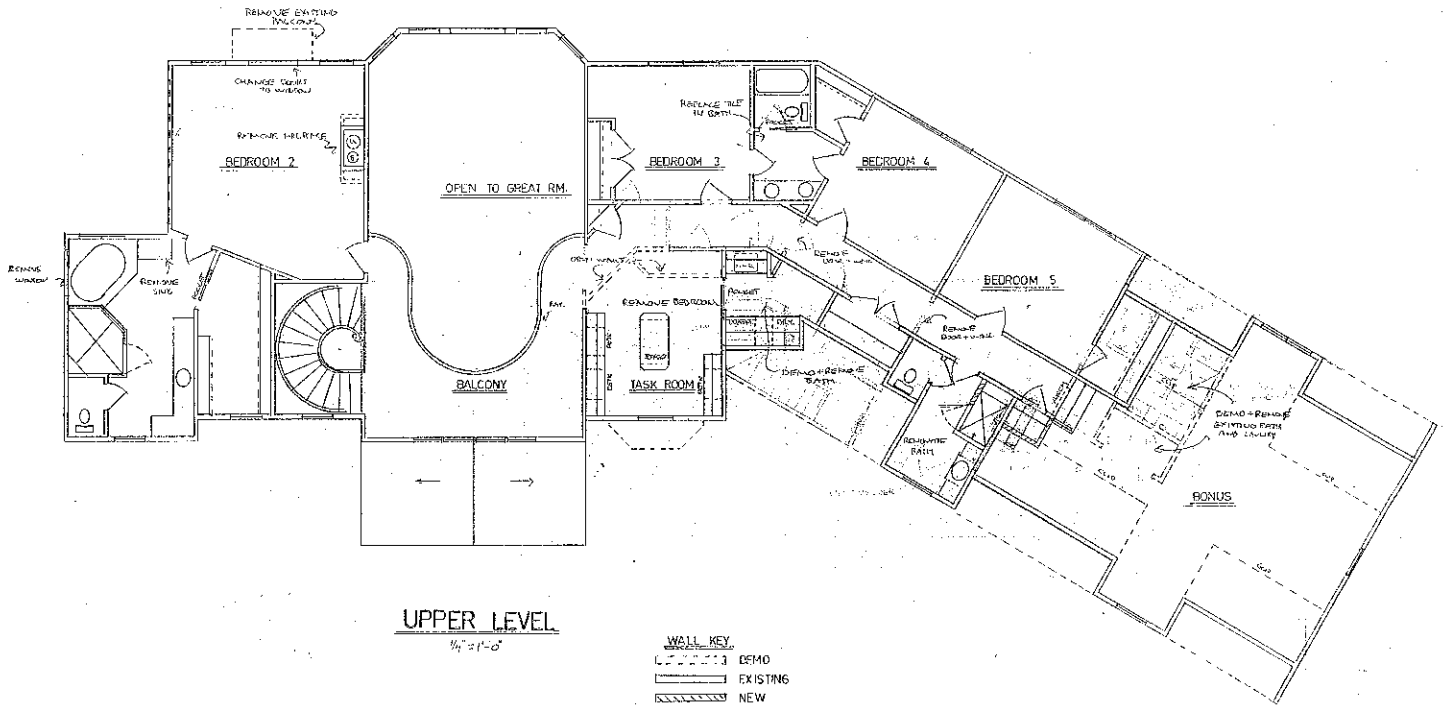


UPPER LEVEL

1/4" = 1'-0"

WALL KEY


- DEMO
- EXISTING
- NEW

DATE: 10-1-2013

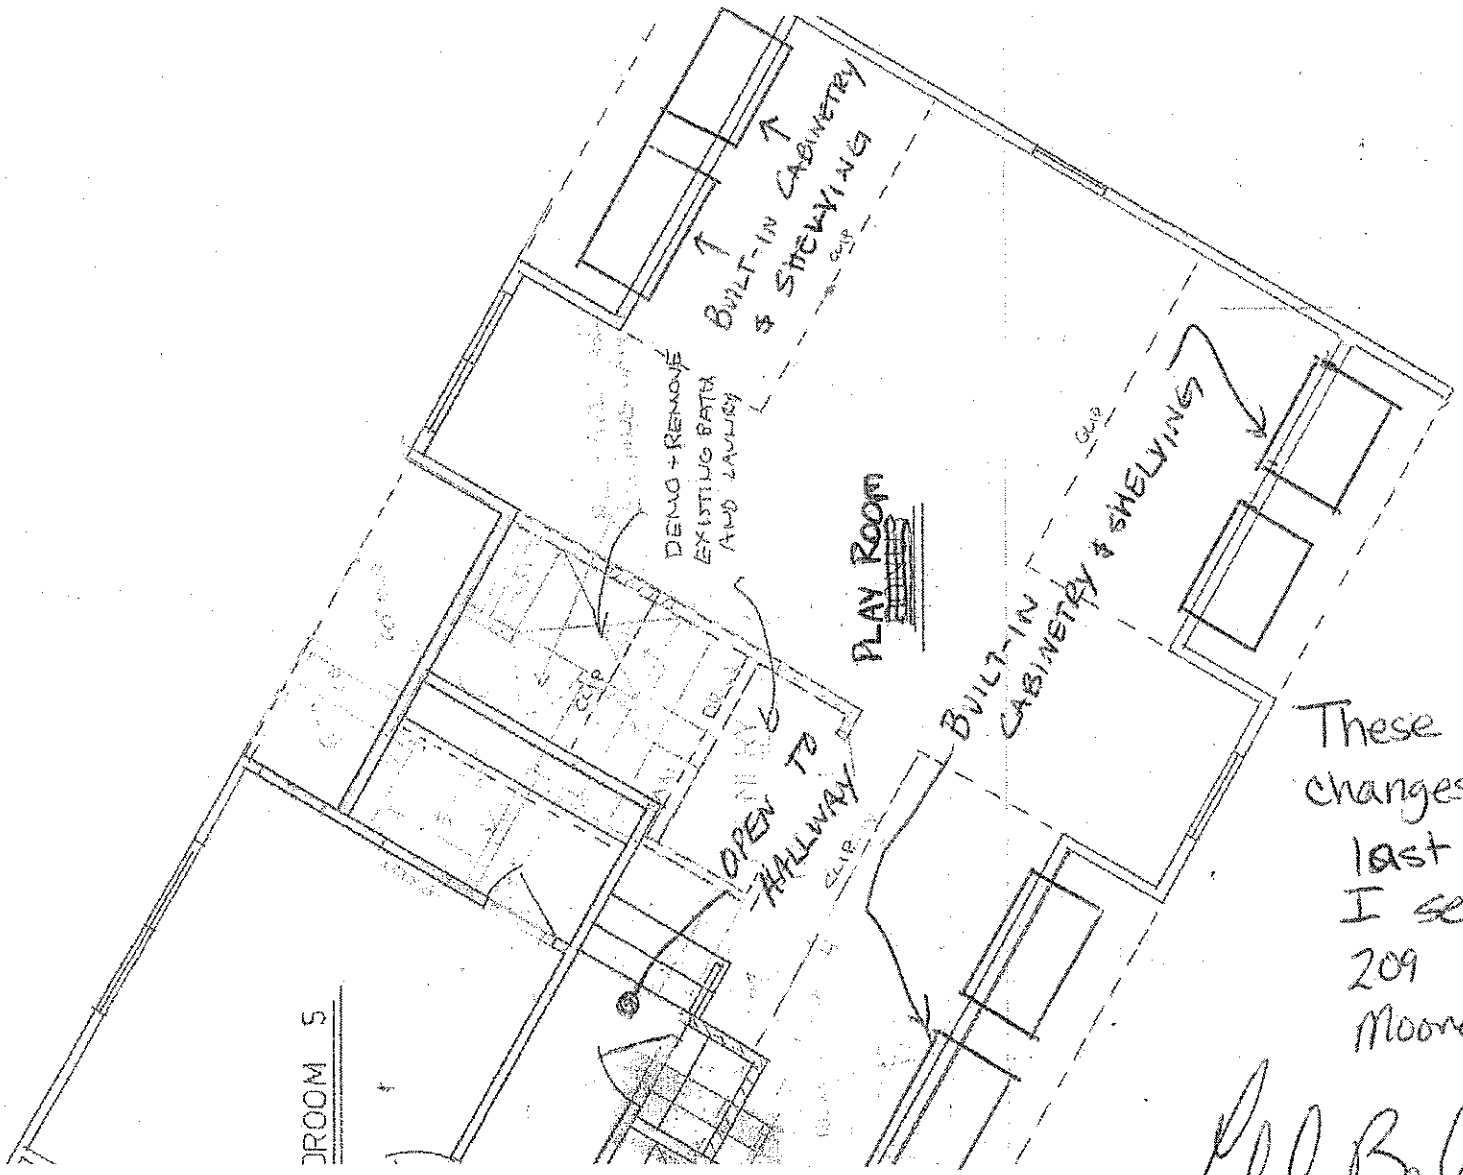

These are the changes to the last plan that I sent for 209 Quaker Rd. Mooresville.

Gabriel Barnhardt
ROWLAND DEV. CORP.

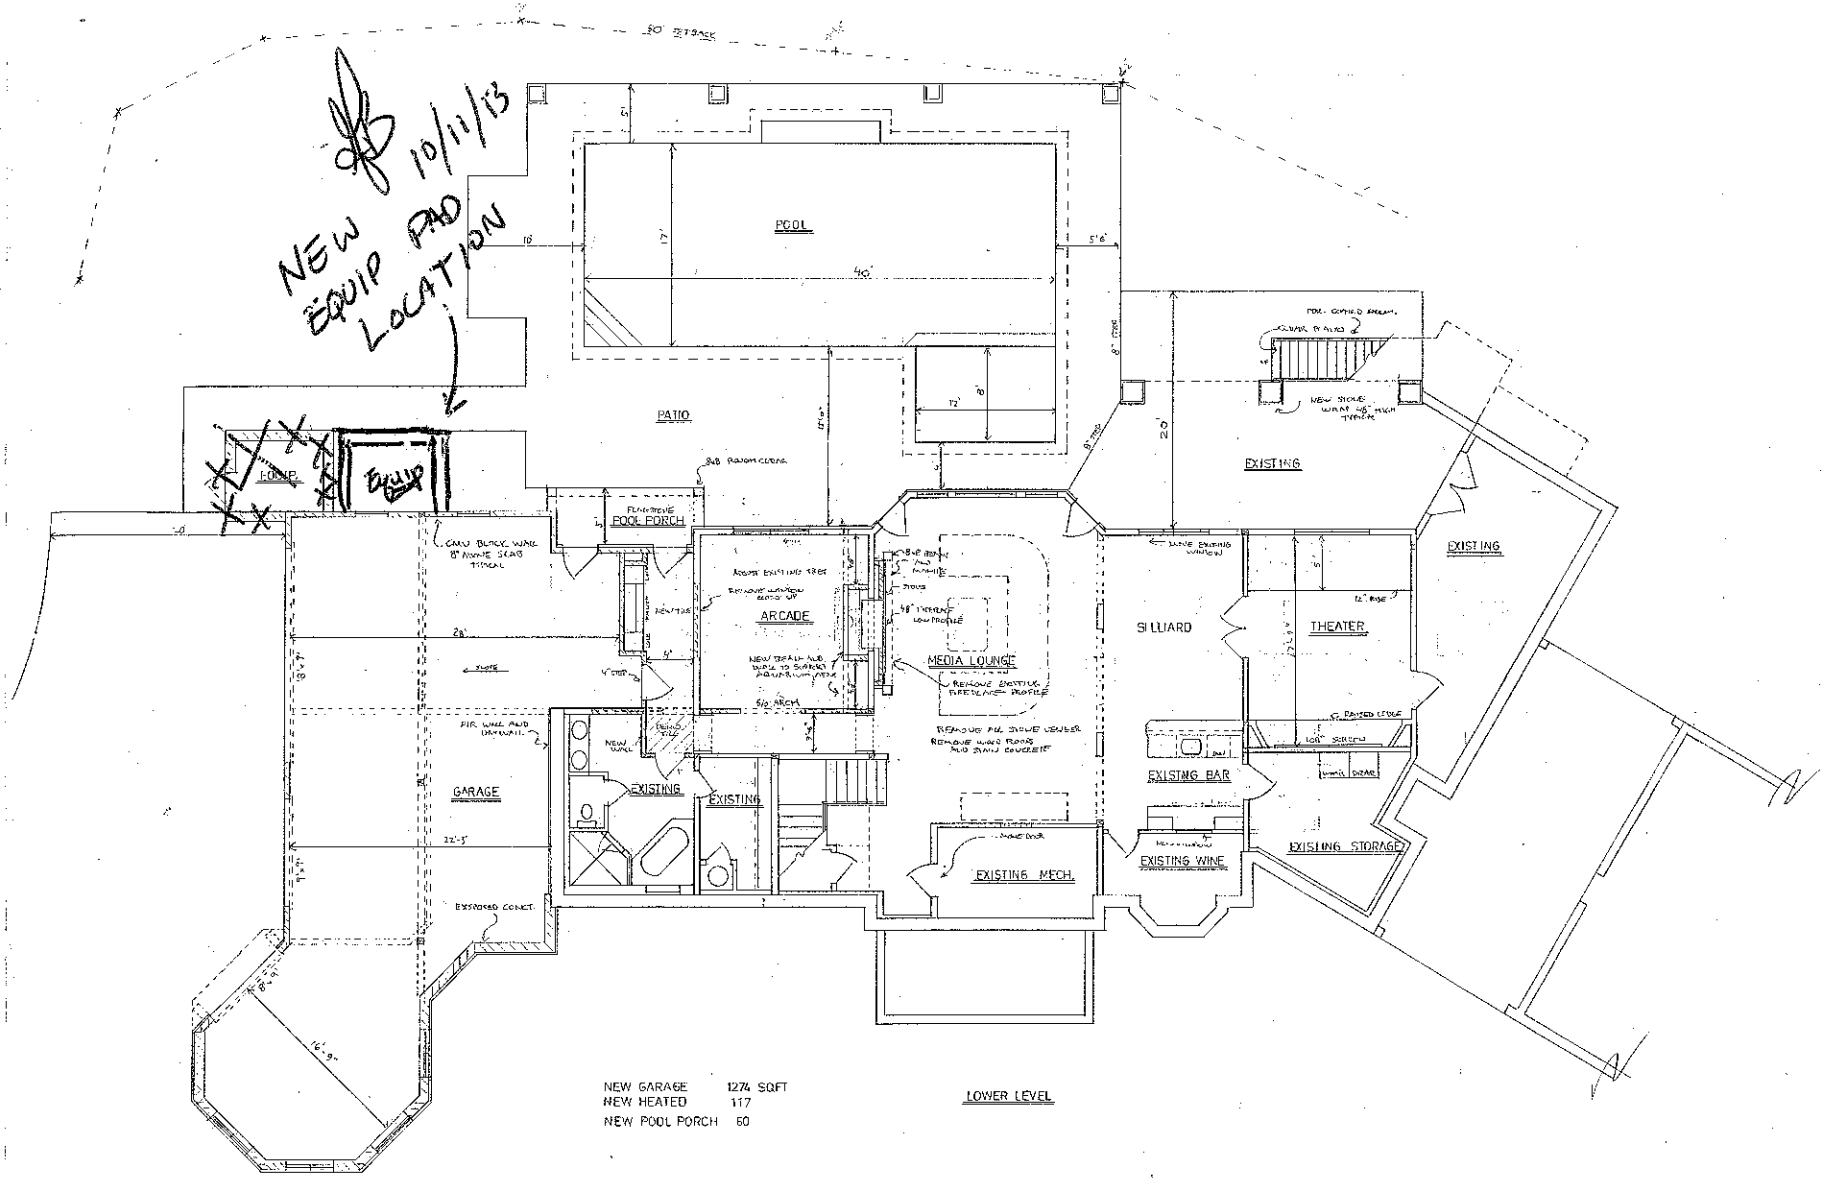
10/11/13
NEW EQUIP PAD LOCATION
POOL
PATIO
EQUIP
FOYER
FLAGSTONE POOL PORCH
ARCADE
MEDIA LOUNGE
SILLIARD
THEATER
EXISTING
EXISTING
EXISTING
GARAGE
EXISTING BAR
EXISTING WINE
EXISTING MECH.
EXISTING STORAGE
NEW GARAGE 1274 SQFT
NEW HEATED 117
NEW POOL PORCH 50
LOWER LEVEL