
DEVELOPMENT PLAN

PREPARED BY

DELTA LAND SERVICES, INC.
6033 FLORENCE AVE., SUITE 100
CHARLOTTE, N.C. 28212
(704) 536-6190

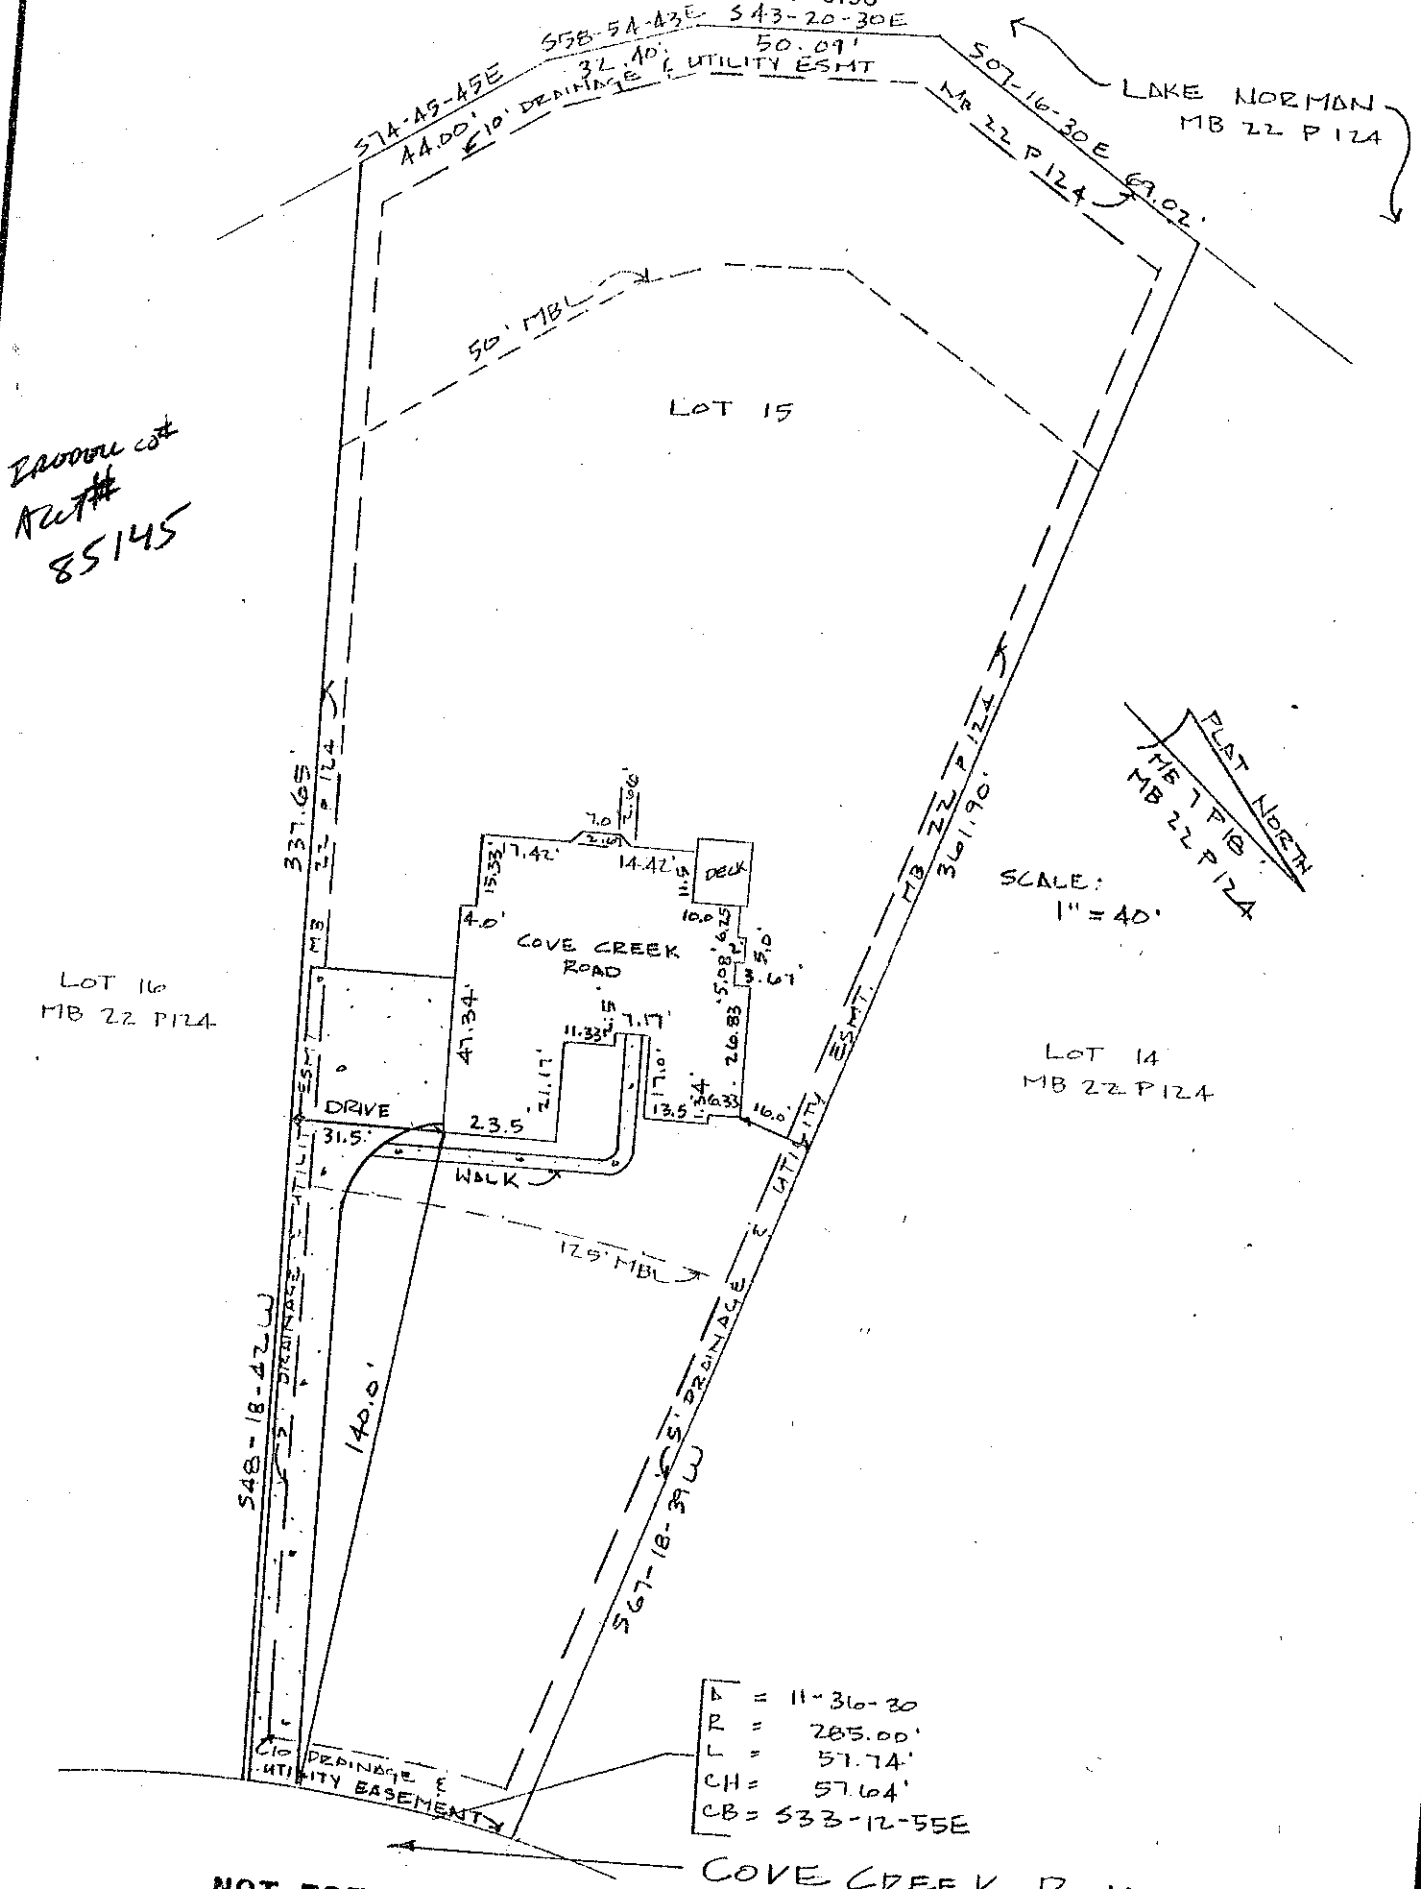

NOT FOR