
SITE DEVELOPMENT PLAN

PREPARED BY
DELTA LAND SERVICES, INC.
6033 FLORENCE AVENUE #100
CHARLOTTE, NC 28212
TEL:(704)536-6190 FAX:(704)568-8060

7-27-93

Rick, as you can see customer has signed this plot plan but wants the home still tilted to right. 26 feet from side line to back right corner of home and 28 feet from front corner of home to side line. After talking with you about this you suggested with a copy of this sign plan, you can have McGee move the home. If you have any problem with this call Chris at Delta. 536-6190 I'm sending Chris a copy of this.

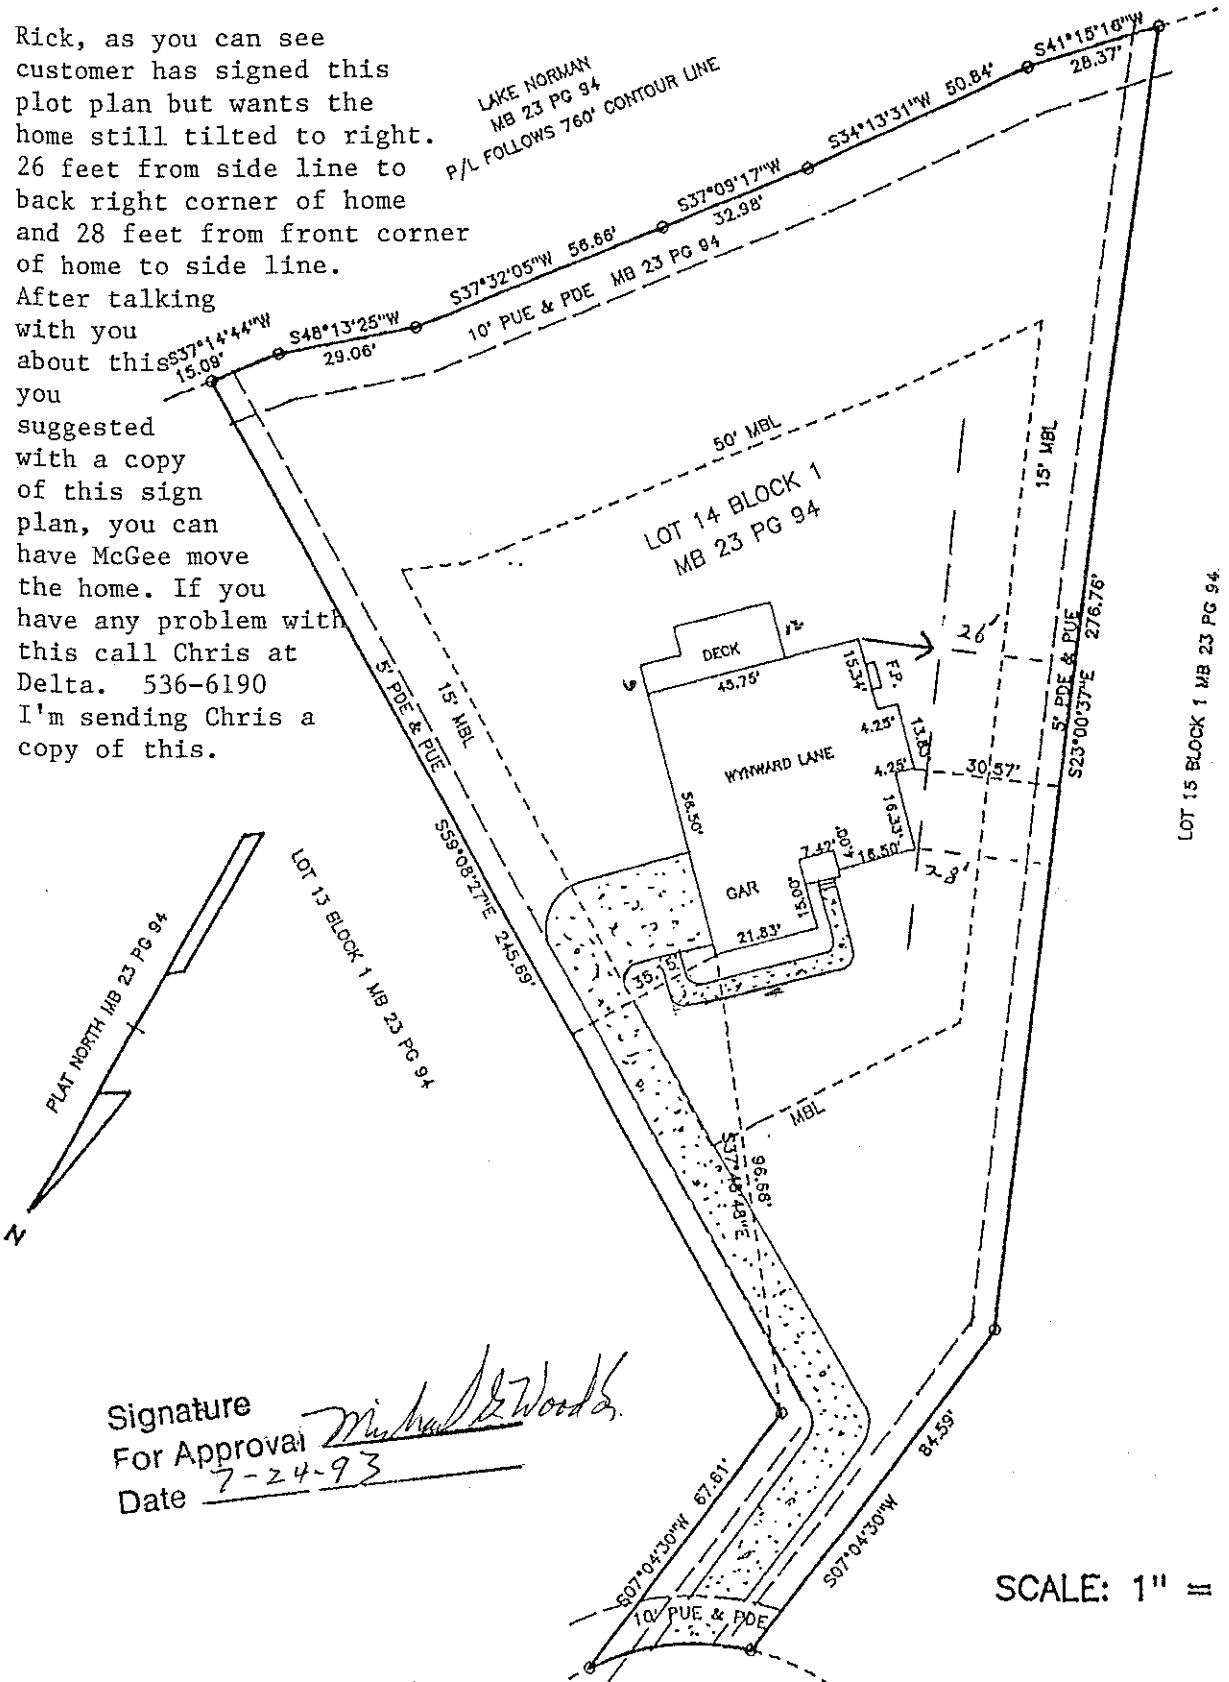

Signature For Approval Michael D. Woods
Date 7-24-93

SCALE: 1" = 40'