
THIS IS TO CERTIFY THAT ON THE 08 DAY OF May 19 92 AN ACTUAL SURVEY WAS DONE UNDER MY SUPERVISION OF THE PROPERTY SHOW HEREON. THIS MAP IS NOT INTENDED TO MEET GS 47-30 RECORDING REQUIREMENTS.

SIGNED _____

BAUCOM-DAVIS & ASSOCIATES, REGISTERED SURVEYORS
5104-13 N. I-85 SERVICE ROAD
CHARLOTTE N.C. 28206
PHONE (704) 596-6088

PI 33

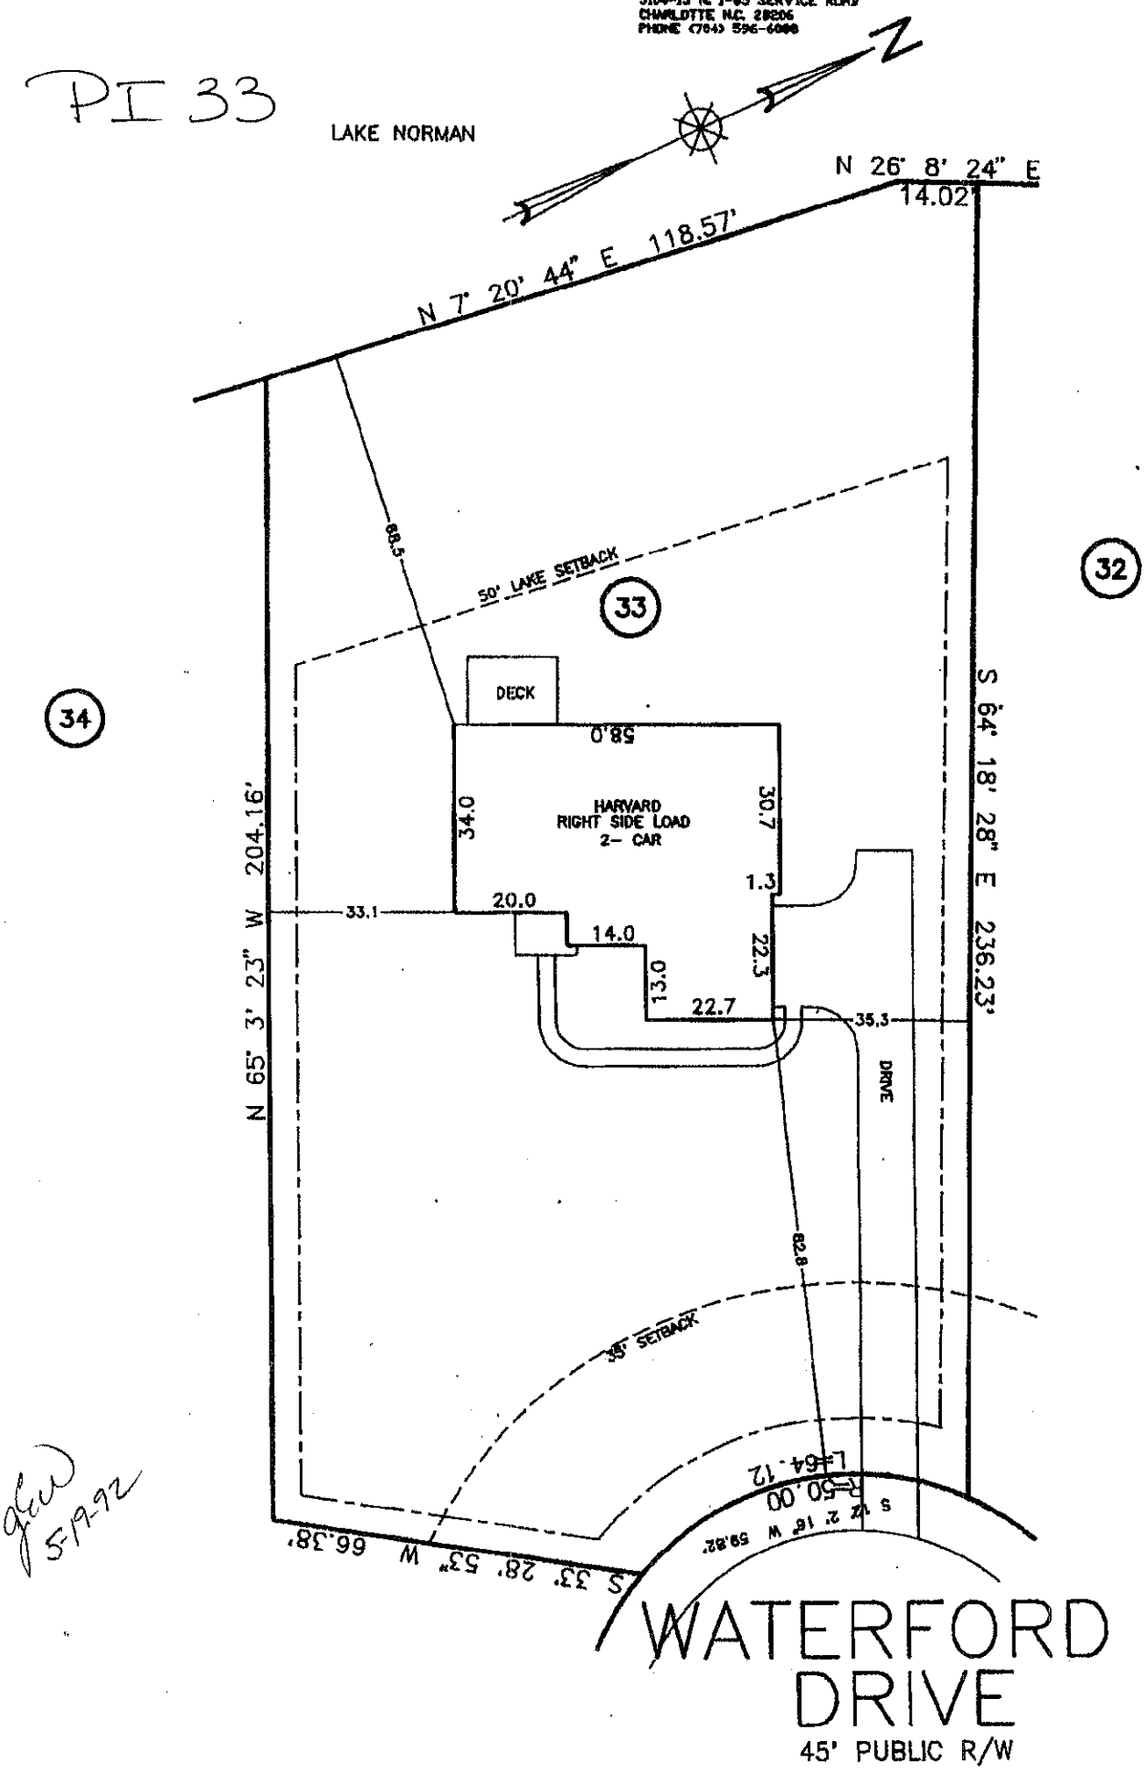

gdw 5-7-92

Plot Plan SURVEY
OF

Lot 33, Pine Isle, Phase 1, Map 2 Of 2
Davidson Township, Iredell County, N.C.

SCALE 1"=30'

THE PROPERTY OF M/I Homes, Inc.

MAP RECORDED IN BOOK 22 AT PAGE 127 DEED RECORDED IN BOOK _____ PAGE _____

5088