
09-17-92 10:56AM 7002 #17
704 596 6188

R-96%


THIS IS TO CERTIFY THAT ON THE 17 DAY OF March 19 92 AN ACTUAL SURVEY WAS DONE UNDER MY SUPERVISION OF THE PROPERTY SHOW HEREON, THIS MAP IS NOT INTENDED TO MEET GS 47-30 RECORDING REQUIREMENTS.

SIGNED _____

[illegible] & ASSOCIATES, REGISTERED SURVEYORS
2104-13 N. I-85 SERVICE ROAD
CHARLOTTE, N.C. 28262
PHONE (704) 596-6188

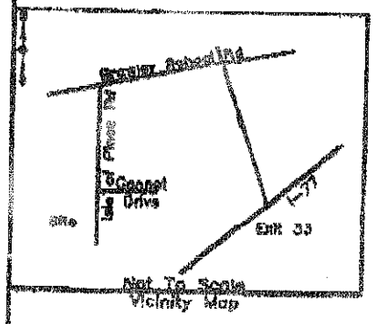

PI 3445

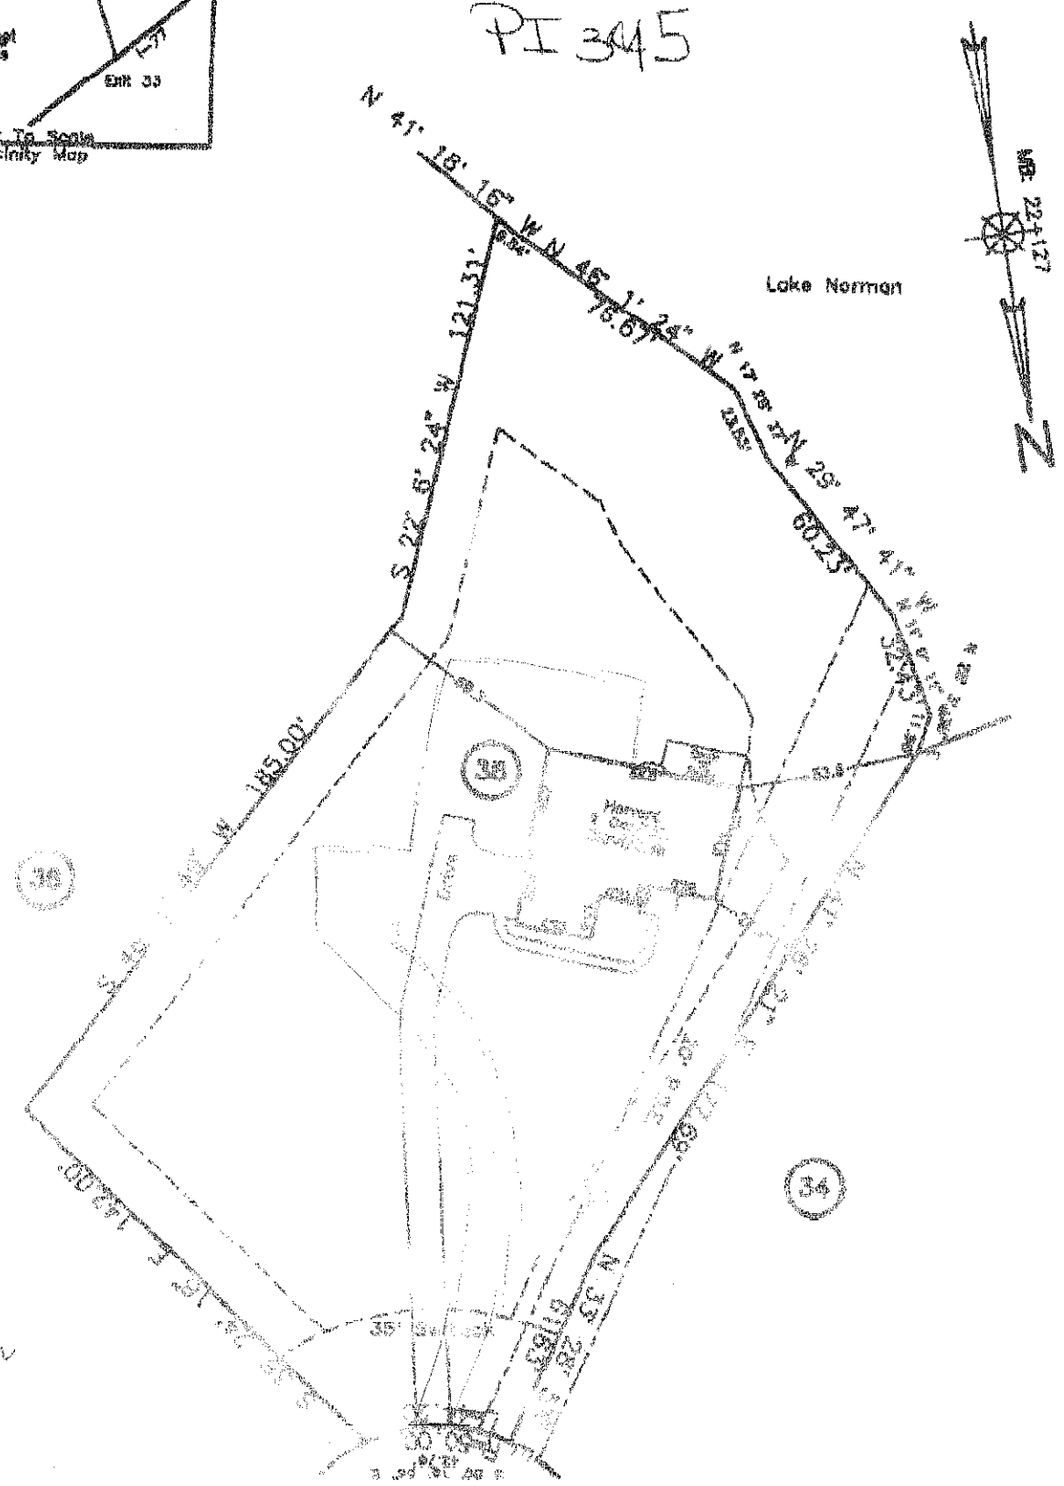

3-20-92

Waters Edge

50' R/W

Drive

Plot Plan OF SURVEY

Lot 35, Pine Isle, Phase 1, Map 2 Of 2

Davidson Township, Iredell County, N.C.

SCALE: 1"=50'

THE PROPERTY OF: M/I Homes, Inc.

WAS RECORDED IN BOOK _____ PAGE _____ WAS REVISED IN BOOK _____ PAGE _____