
704 596 6189 R=95%


THIS IS TO CERTIFY THAT ON THE 31 DAY OF March 19 93 AN ACTUAL SURVEY WAS DONE UNDER MY SUPERVISION OF THE PROPERTY SHOW HEREON. THIS MAP IS NOT INTENDED TO MEET GS 47-30 RECORDING REQUIREMENTS.

SIGNED _____


BAUCOM-DAVIS & ASSOCIATES, REGISTERED SURVEYORS
5104-13 N. I-85 SERVICE ROAD
CHARLOTTE N.C. 28206
PHONE (704) 596-6088

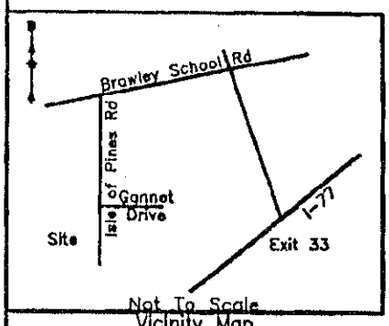

Not To Scale
Vicinity Map

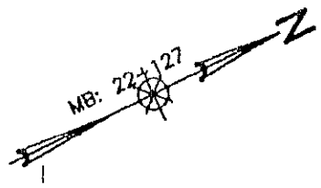

Lake Norman

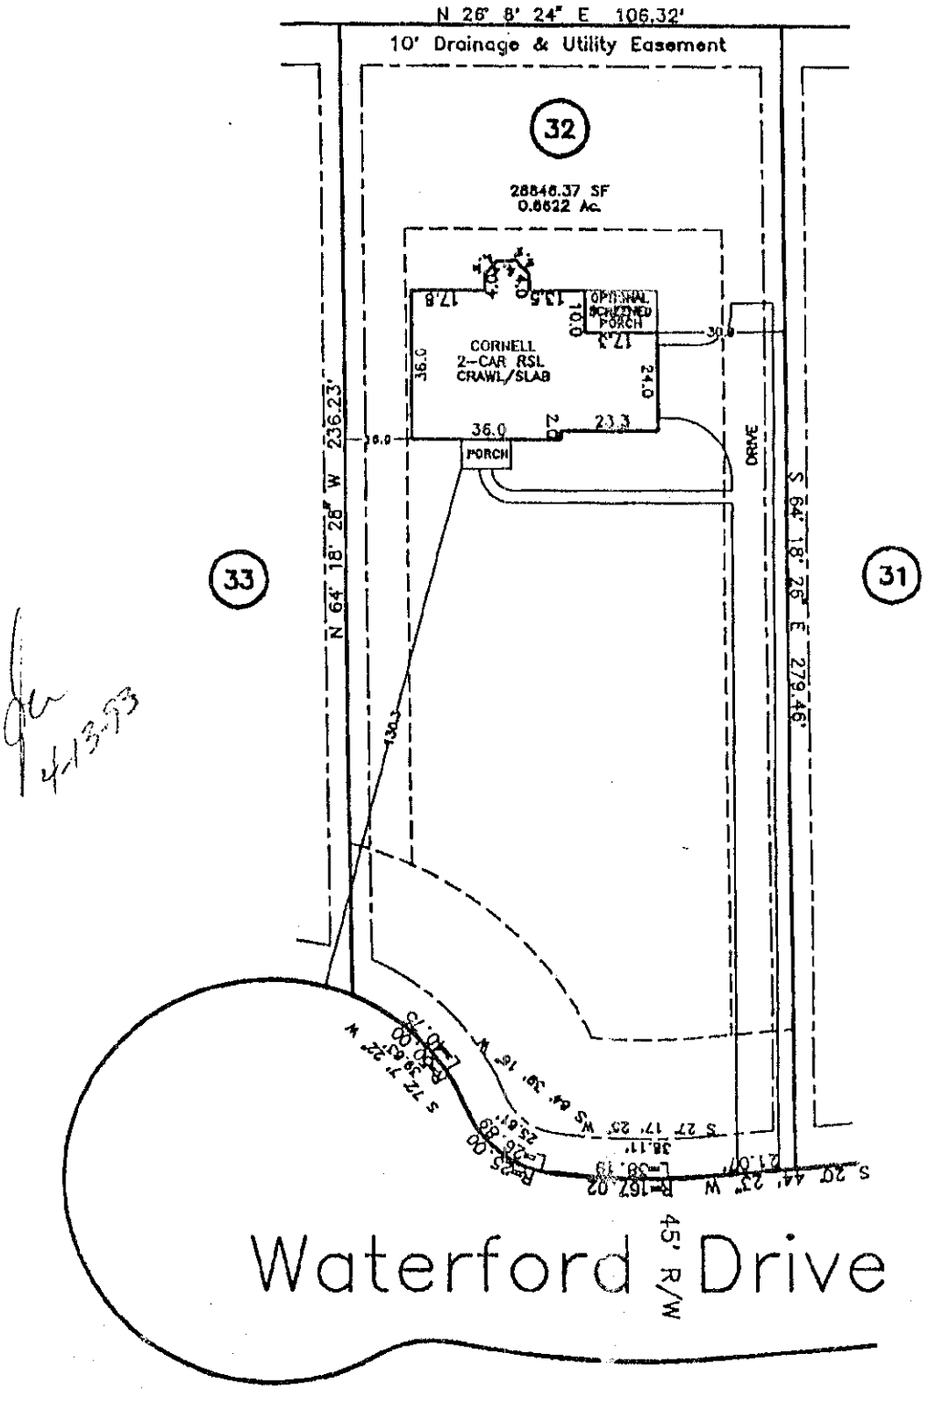

4-13-93

Plot Plan SURVEY
OF

Lot 32, Pine Isle, Phase 1, Map 2 Of 2
Davidson Township, Iredell County, N.C.

SCALE 1"=40'

THE PROPERTY OF M/I Homes, Inc.

MAP RECORDED IN BOOK 22 AT PAGE 127 DEED RECORDED IN BOOK _____ PAGE _____

7288

93-03-31 14:06 BAUCOM-DAVIS & ASSOCIATES TEL=704 596 6189 P04