
THIS IS TO CERTIFY THAT ON THE 13 DAY OF September 19 93 AN ACTUAL SURVEY WAS DONE UNDER MY SUPERVISION OF THE PROPERTY SHOW HEREON. THIS MAP IS NOT INTENDED TO MEET GS 47-30 RECORDING REQUIREMENTS.

SIGNED _____

BAUCOM-DAVIS & ASSOCIATES, REGISTERED SURVEYORS
5104-13 N. I-85 SERVICE ROAD
CHARLOTTE N.C. 28206
PHONE (704) 596-6088

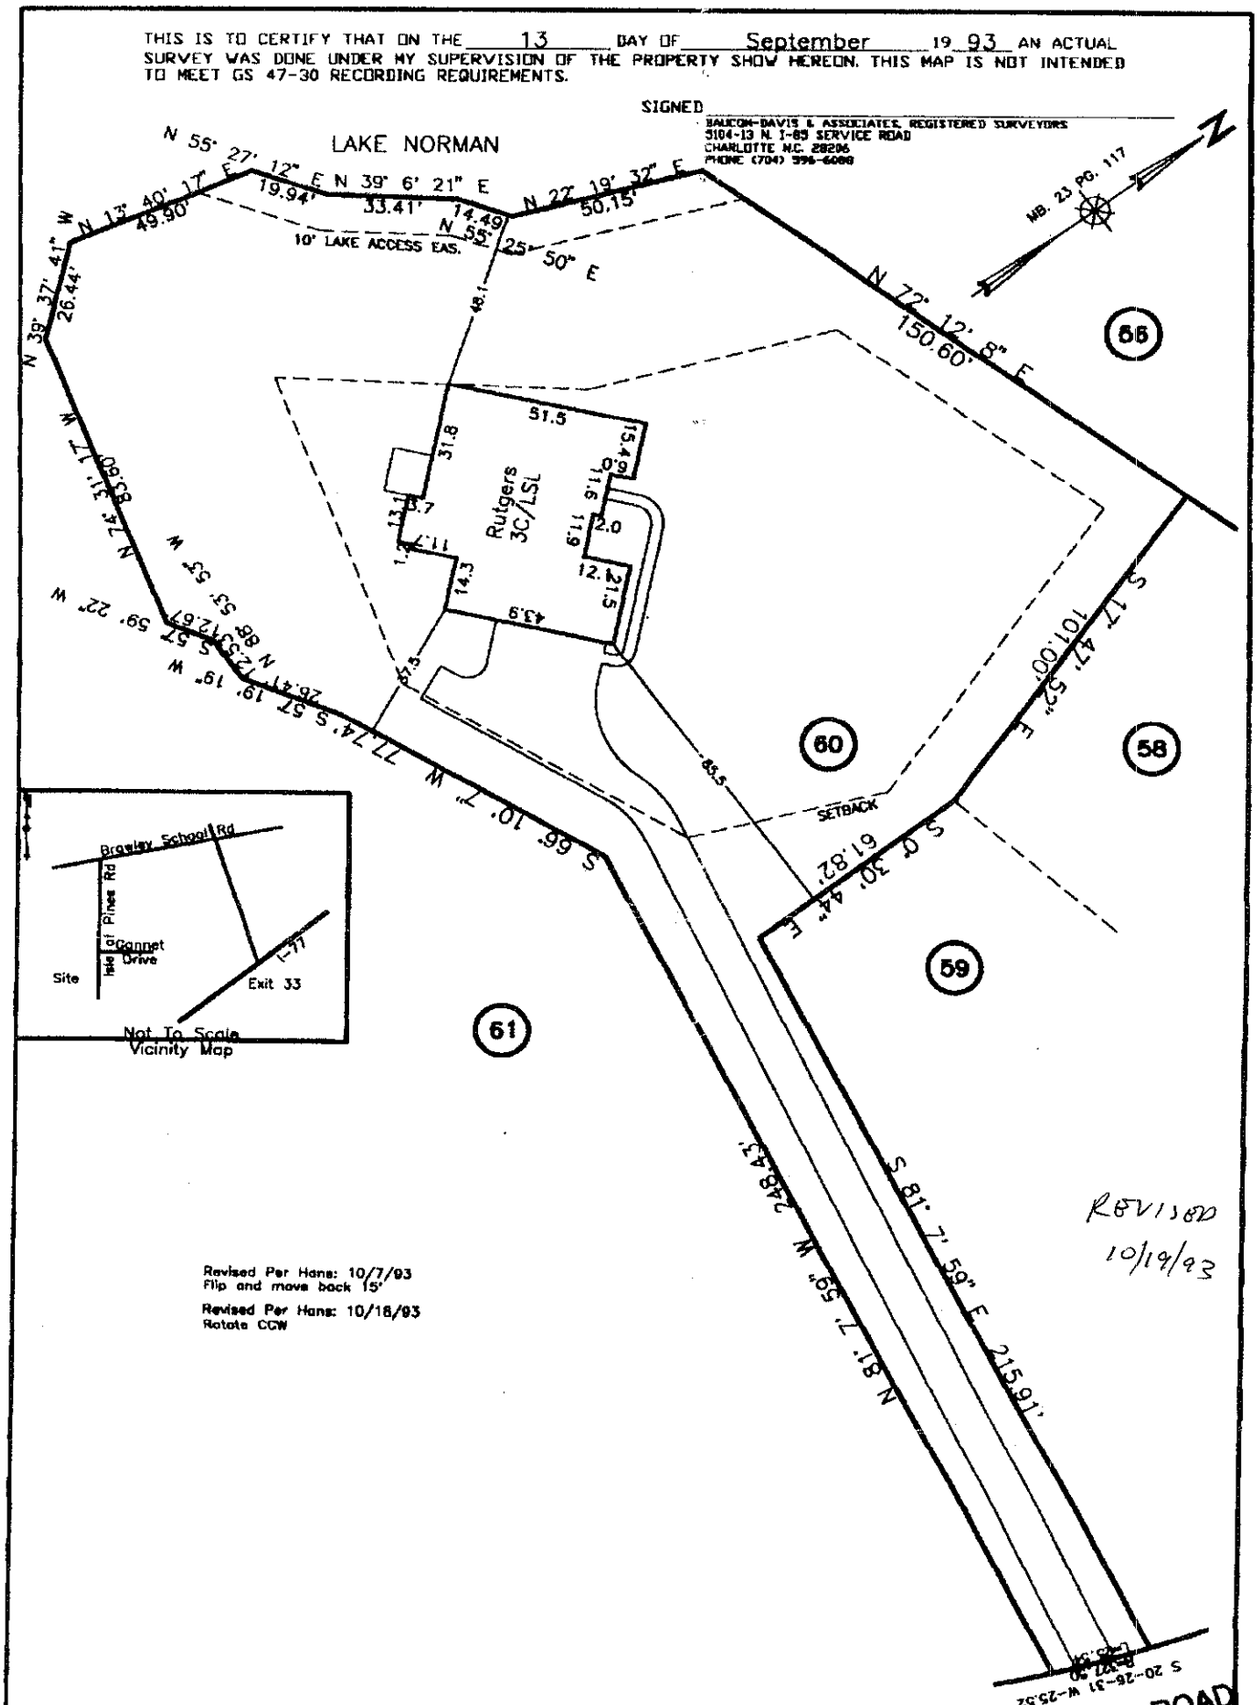


Revised Per Hans: 10/7/93
Flip and move back 15'

Revised Per Hans: 10/18/93
Rotate CCW

REVISED
10/19/93

ROCKRIMMON ROAD
45' PUBLIC R/W

Plot Plan OF SURVEY

Lot 60, Pine Isle, Phase 2, Map 2
Davidson Twnsp., Iredell County, N.C.

SCALE 1" = 40'

THE PROPERTY OF M/I Homes, Inc.

MAP RECORDED IN BOOK 23 AT PAGE 117 DEED RECORDED IN BOOK _____ PAGE _____

8742

93-10-18 12:03 BAUCOM-DAVIS & ASSOCIATES TEL=704 596 6189 P01