
THIS IS TO CERTIFY THAT ON THE 20 DAY OF September 19 93 AN ACTUAL SURVEY WAS DONE UNDER MY SUPERVISION OF THE PROPERTY SHOW HEREON. THIS MAP IS NOT INTENDED TO MEET GS 47-30 RECORDING REQUIREMENTS.

SIGNED _____

BAUCOM-DAVIS & ASSOCIATES, REGISTERED SURVEYORS
5104-13 N. I-85 SERVICE ROAD
CHARLOTTE NC. 28206
PHONE (704) 596-6888

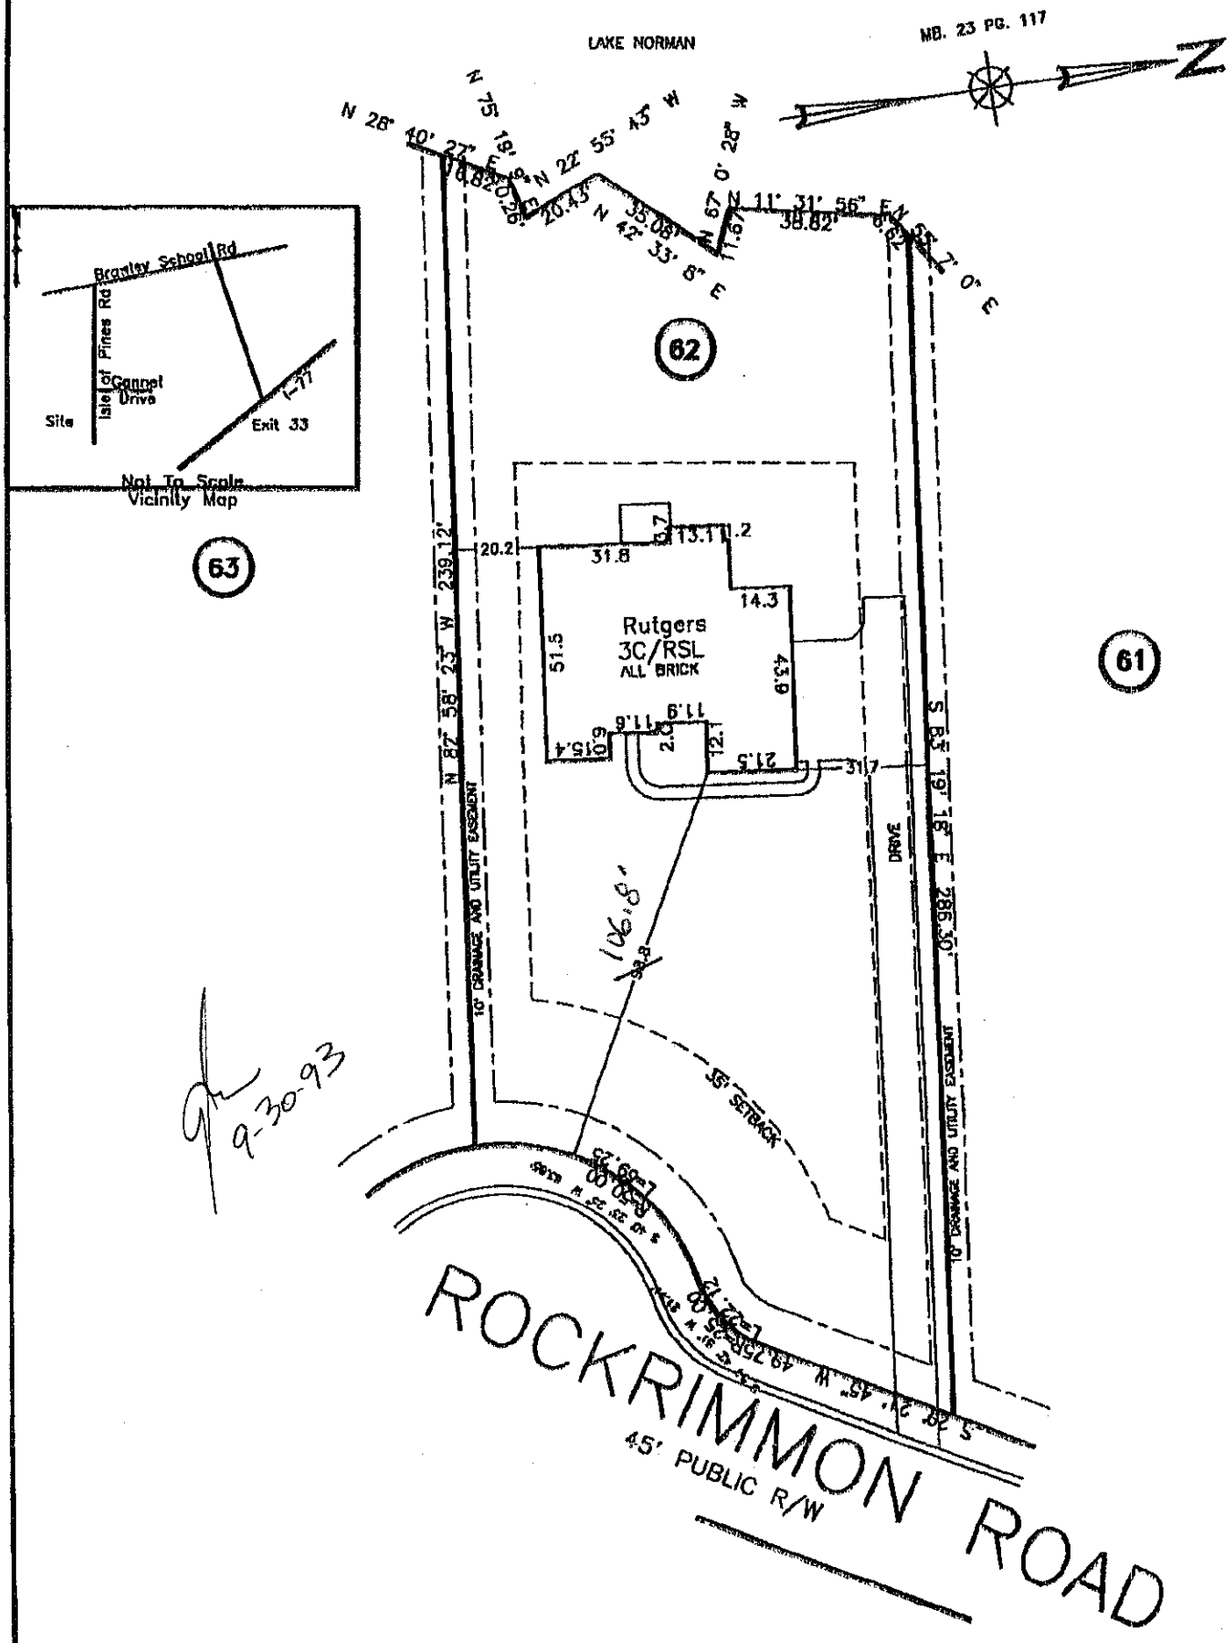

Plot Plan SURVEY
OF

Lot 62, Pine Isle, Phase 2, Map 2
Davidson Township, Iredell County, N.C.

SCALE 1" =40'

THE PROPERTY OF M/I Homes, Inc.

MAP RECORDED IN BOOK 23 AT PAGE 117 DEED RECORDED IN BOOK _____ PAGE _____

8899