
THIS IS TO CERTIFY THAT ON THE 02 DAY OF September 19 93 AN ACTUAL SURVEY WAS DONE UNDER MY SUPERVISION OF THE PROPERTY SHOW HEREON. THIS MAP IS NOT INTENDED TO MEET GS 47-30 RECORDING REQUIREMENTS.

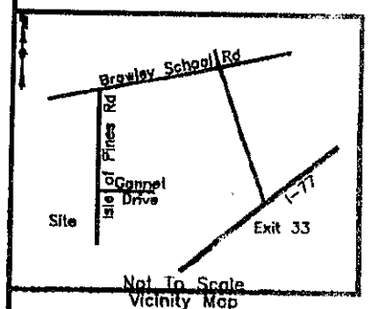


SIGN

BALCOM-DAVIS & ASSOCIATES, REGISTERED SURVEYORS
5104-13 N. I-85 SERVICE ROAD
CHARLOTTE, N.C. 28206
PHONE (704) 596-6089

REVISED 8 SEPT. 1993 TO ROTATE HOUSE TO THIS POSITION PER SALESMAN

Revised 30 September to move 3 Car for Gary

REVISED 12 OCT. 1993 TO MOVE HOUSE 3' TO LEFT PER PLANS

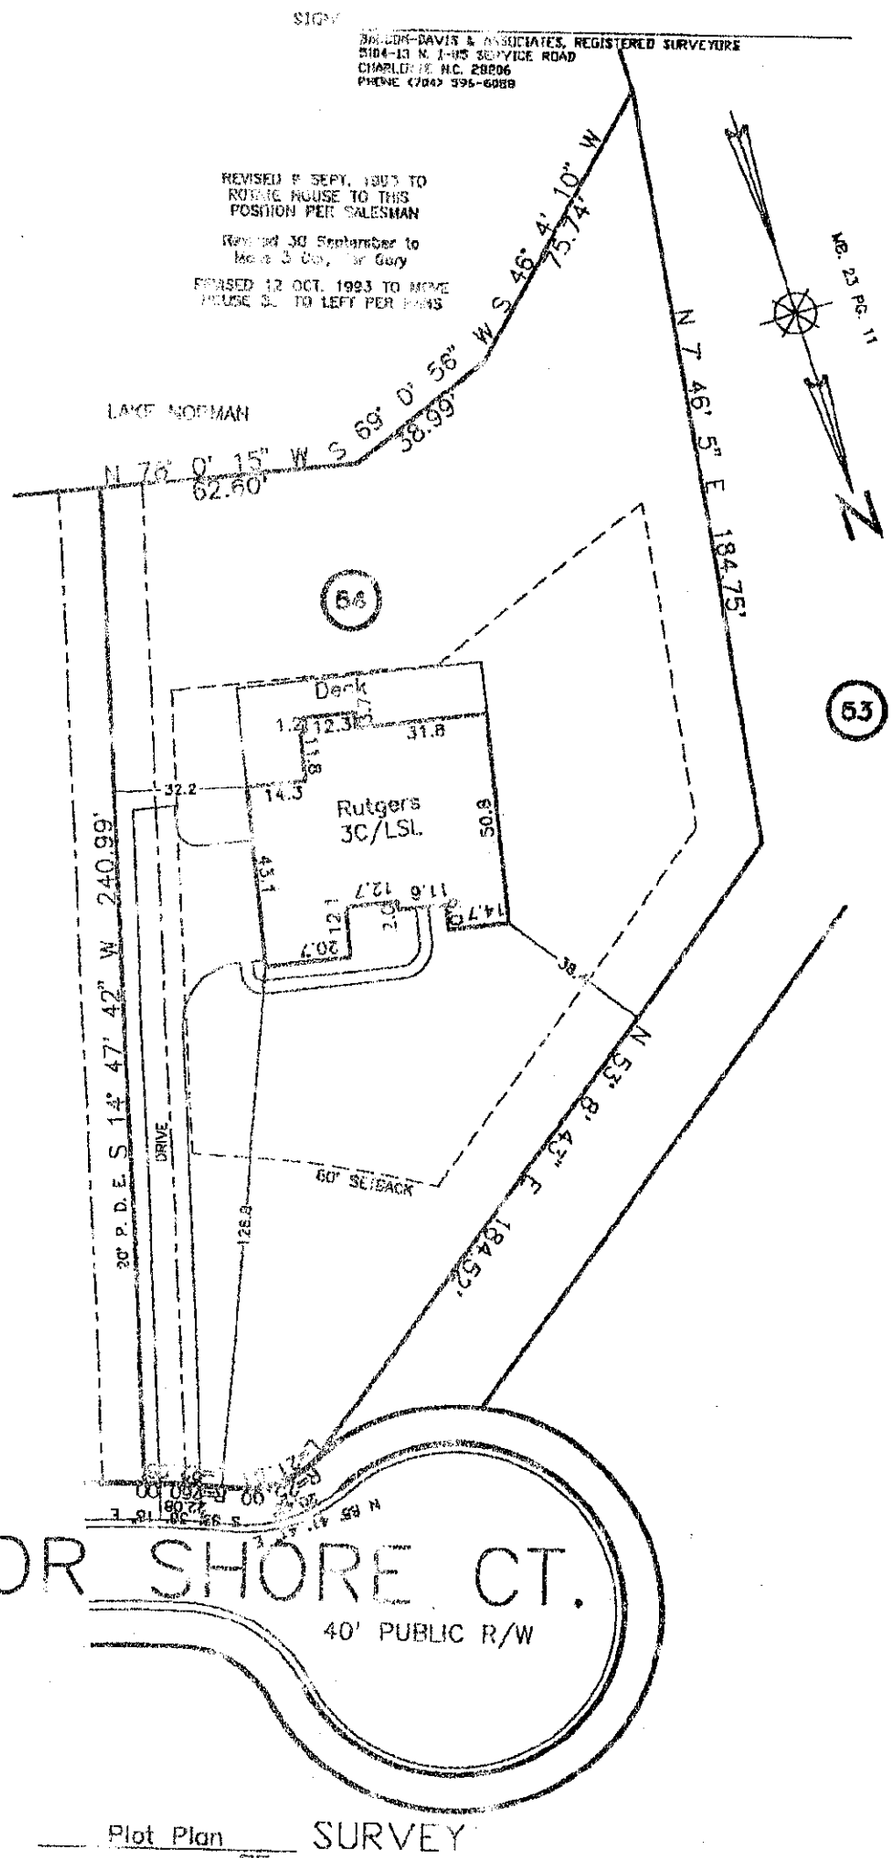

QW 10/6/93

Plot Plan OF SURVEY

Lot 54, Pine Isle, Phase 2, Map 1
Davidson Township, Iredell County, N.C.

SCALE 1"=40'

THE PROPERTY OF M/I Homes, Inc.

MAP RECORDED IN BOOK 23 AT PAGE 11 DEED RECORDED IN BOOK _____ PAGE _____

8745