

THIS IS TO CERTIFY THAT ON THE 05 DAY OF November 19 92 AN ACTUAL SURVEY WAS DONE UNDER MY SUPERVISION OF THE PROPERTY SHOW HEREON. THIS MAP IS NOT INTENDED TO MEET GS 47-30 RECORDING REQUIREMENTS.

SIGNED

BAUCOM-DAVIS & ASSOCIATES, REGISTERED SURVEYORS
5184-13 N. I-85 SERVICE ROAD
CHARLOTTE N.C. 28206
PHONE (704) 596-6088

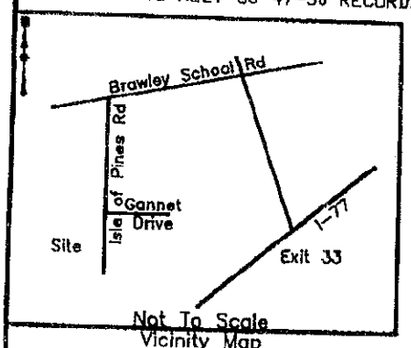

MB:23-11

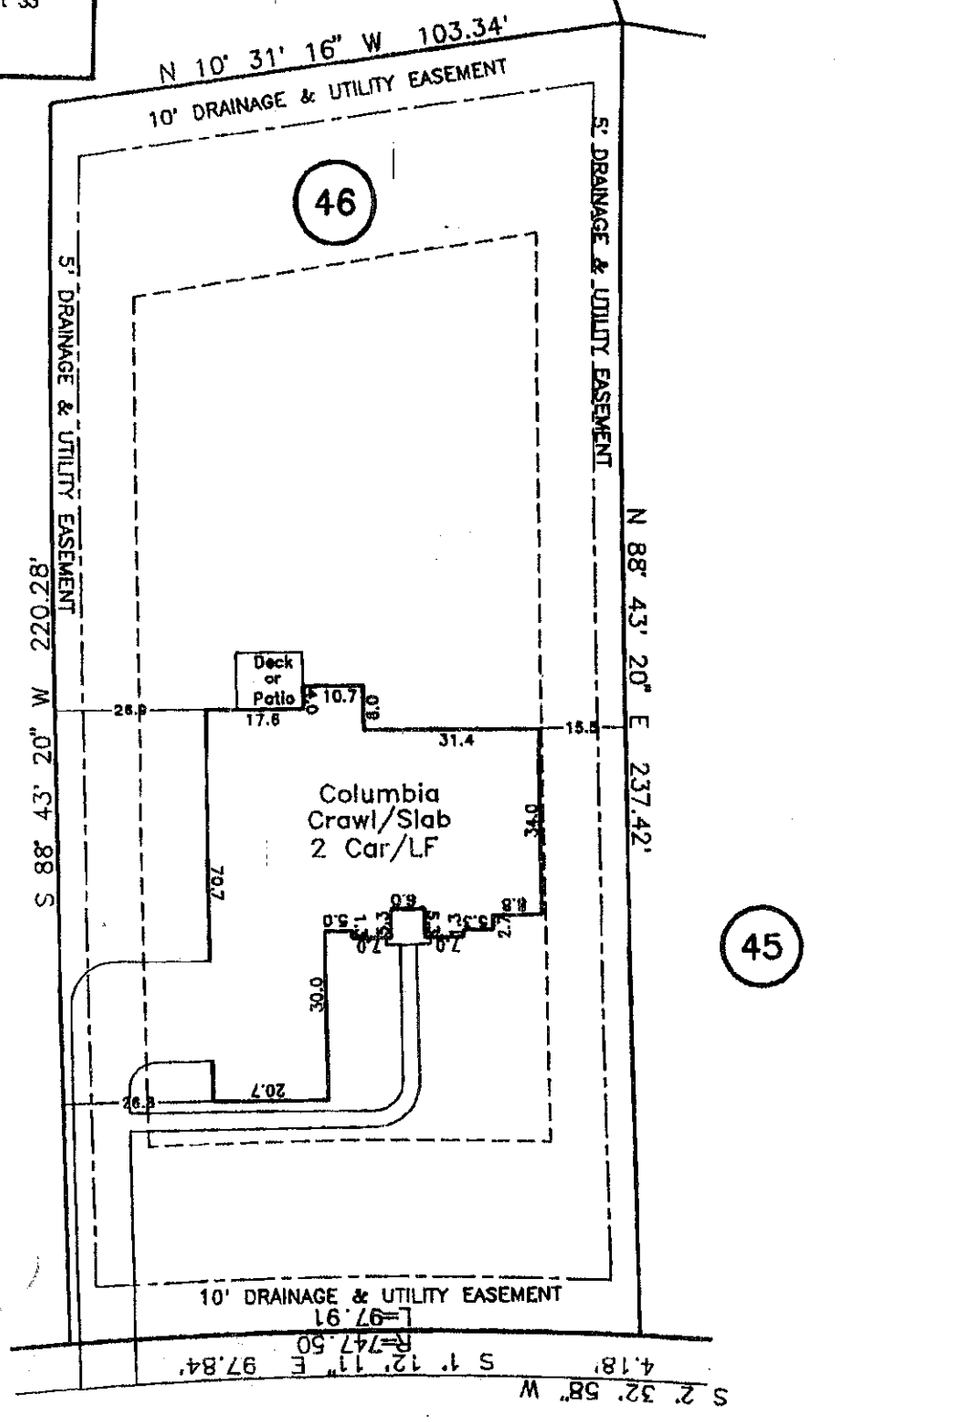

Highview Road 45' R/W

Plot Plan OF SURVEY

Lot 46, Pine Isle, Phase 1, Map 2 Of 2
Davidson Township, Iredell County, N.C.

SCALE 1"=30'

THE PROPERTY OF M/I Homes, Inc.

MAP RECORDED IN BOOK 22 AT PAGE 127 DEED RECORDED IN BOOK _____ PAGE _____

6415