

THIS IS TO CERTIFY THAT ON THE 14 DAY OF December 19 92 AN ACTUAL SURVEY WAS DONE UNDER MY SUPERVISION OF THE PROPERTY SHOW HEREON. THIS MAP IS NOT INTENDED TO MEET GS 47-30 RECORDING REQUIREMENTS.


SIGNED _____

BAUCOM-DAVIS & ASSOCIATES, REGISTERED SURVEYORS
5184-13 N. I-85 SERVICE ROAD
CHARLOTTE NC, 28206
PHONE (704) 596-6088

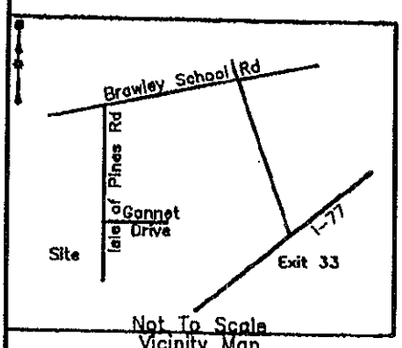

Not To Scale
Vicinity Map

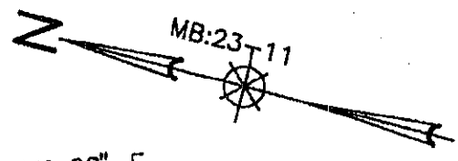

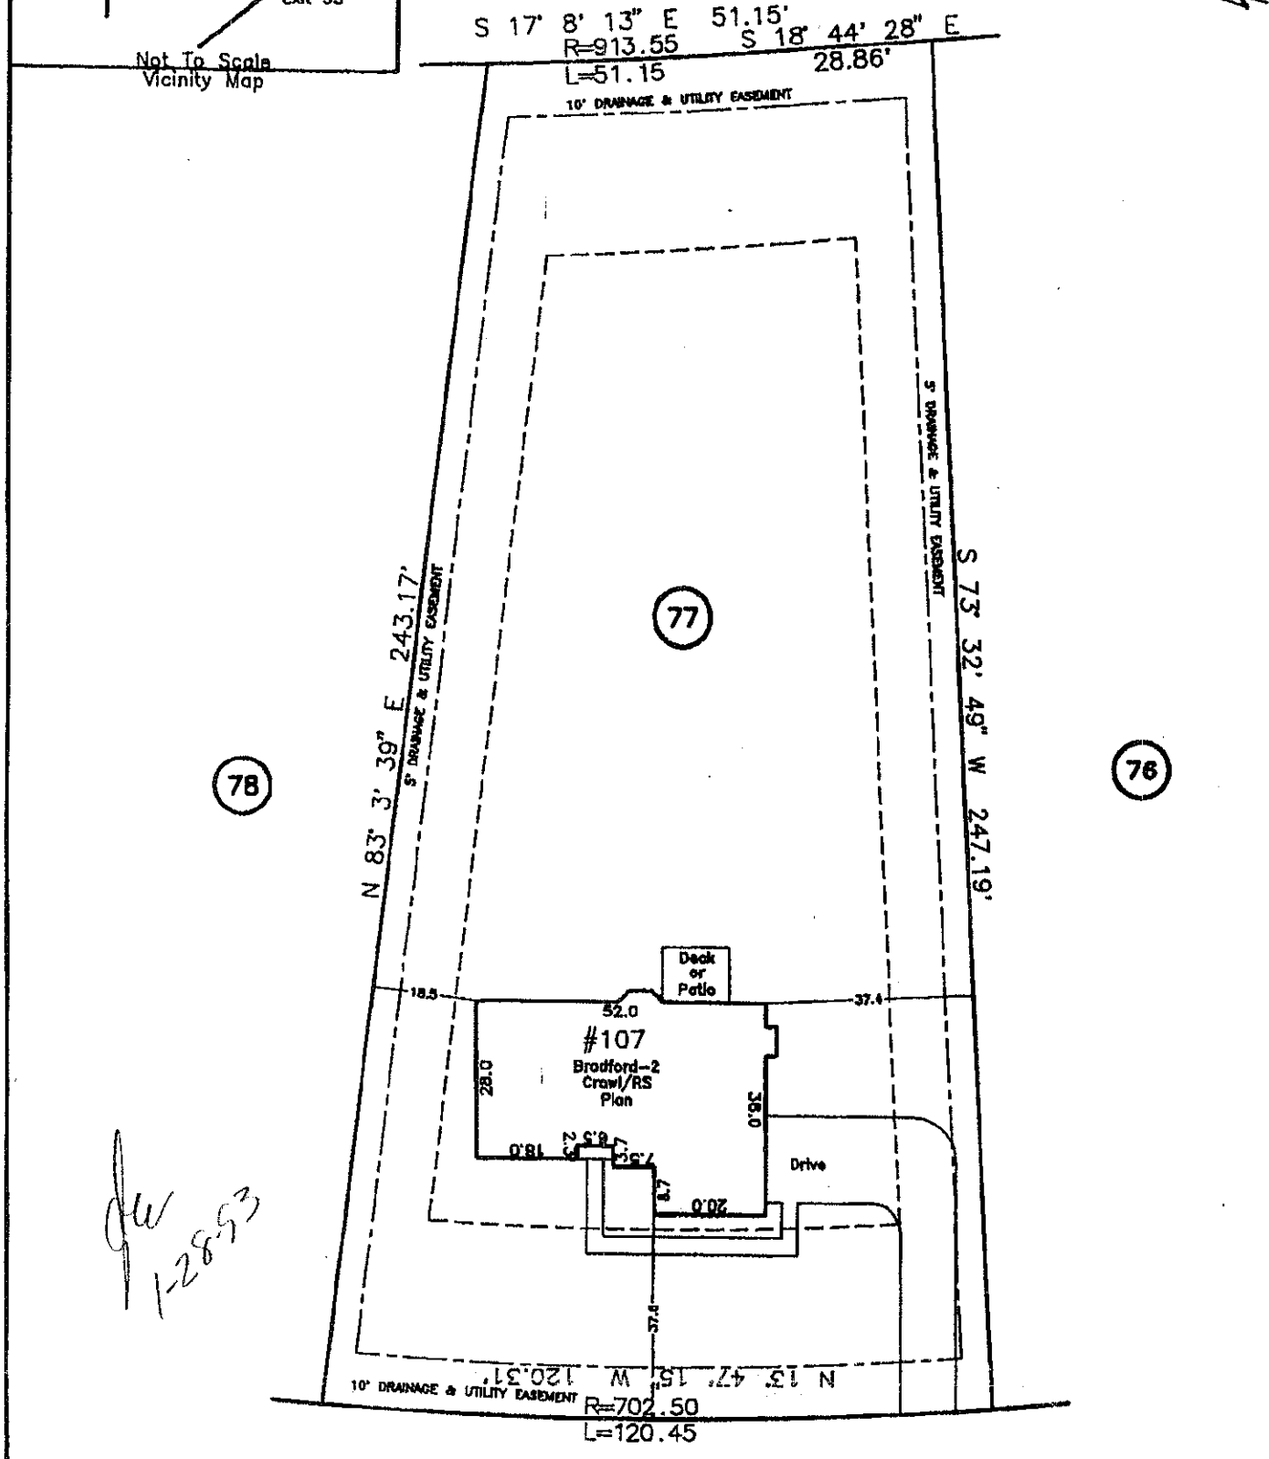

HIGHVIEW ROAD 45' R/W

Plot Plan OF SURVEY

Lot 77, Pine Isle

Davidson Township, Iredell County, N.C.

SCALE 1"=30'

THE PROPERTY OF M/I Homes, Inc.

MAP RECORDED IN BOOK _____ AT PAGE _____ DEED RECORDED IN BOOK _____ PAGE _____

6636