
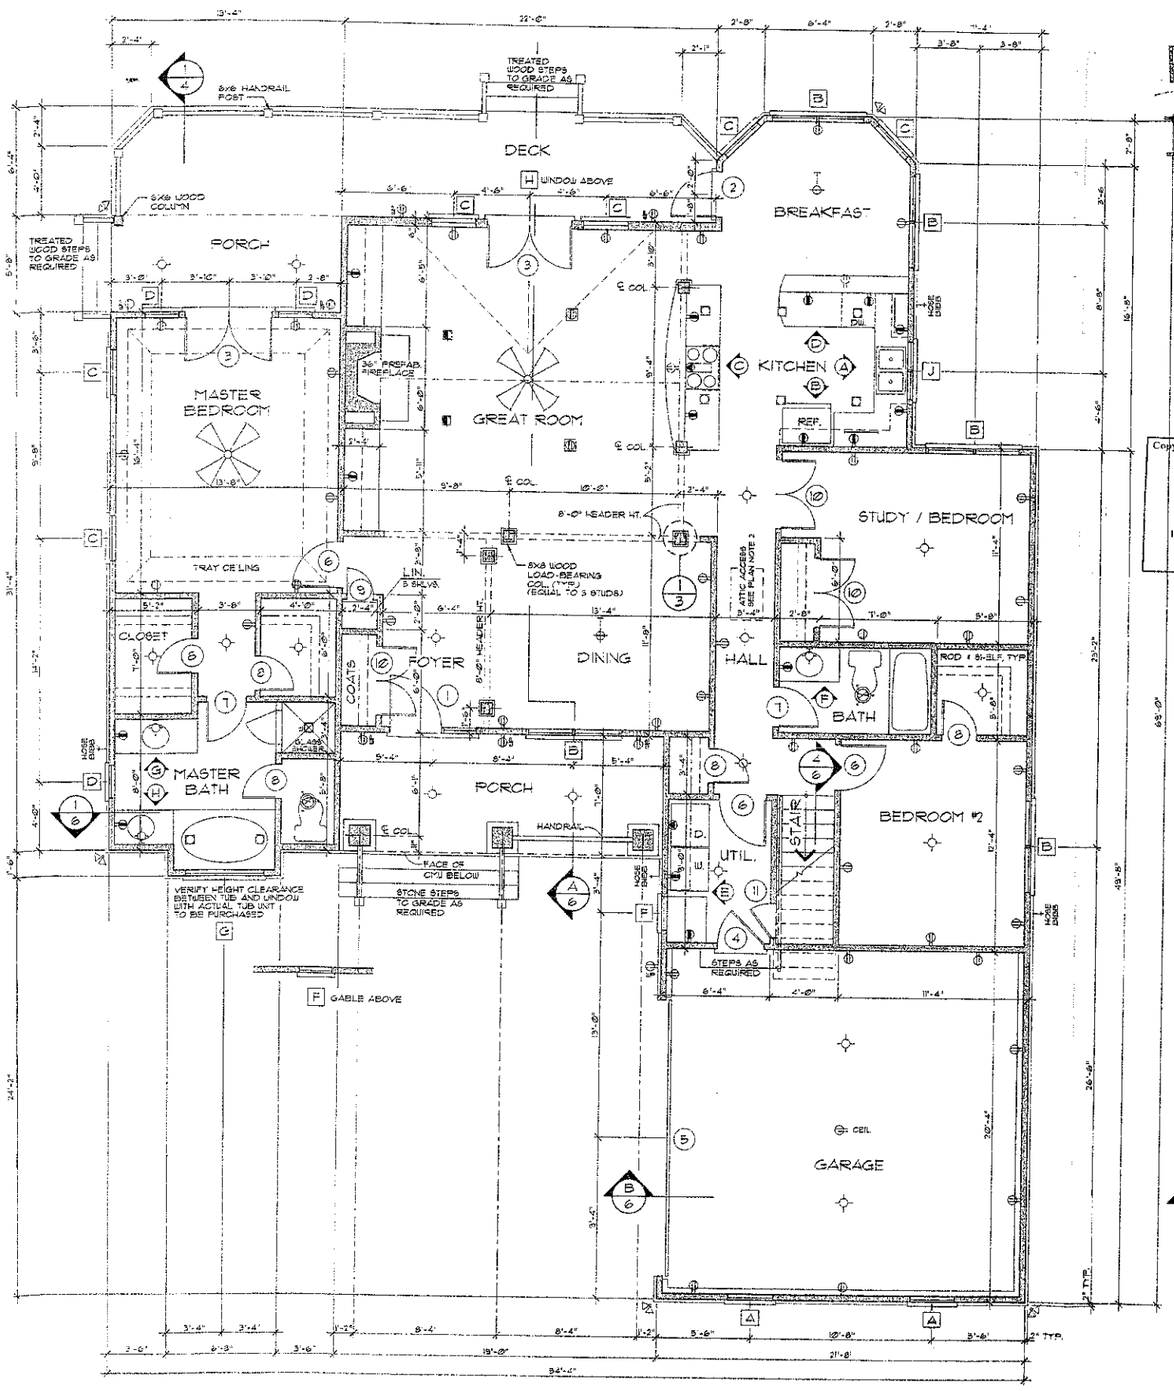


FLOOR PLAN 1/4" = 1'-0"

TOTAL LIVING ——— 1817 sq. ft.
GARAGE & STORAGE ——— 441 sq. ft.
BONUS ROOM ——— 298 sq. ft.

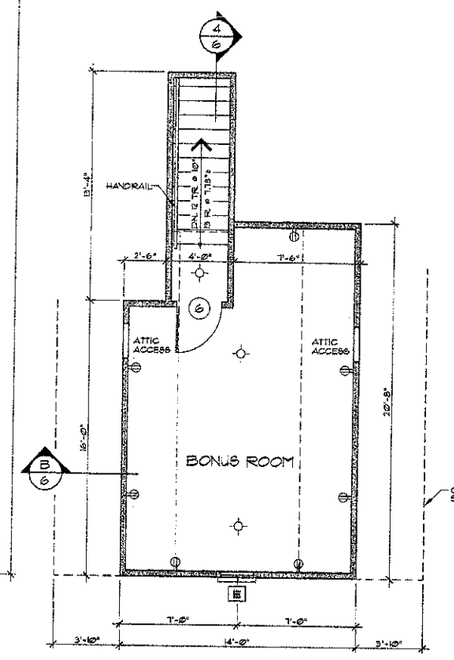

BONUS ROOM FLOOR PLAN 1/4" = 1'-0"

Acknowledgement Of Plans Submittal ONLY!

Maria Dolso Date 9/30/03

Date 9-30-03

1x8 WOOD TRIM FACING ON 2x6 CONT. (TREATED AT EXTERIOR) WOOD COLUMNS AS SHOWN

INTERIOR LOAD BEARING

1/3 SECTION 3/4" = 1'-0"

RED INK

Copyrighted by Donald A Gardner Architects Inc. and/o Donald A Gardner Inc.

REG. #

This stamp must appear in RED INK
If this stamp is not Red, this is an illegal copy. Report this illegal copy to Donald A Gardner, Architects, Inc
1 800 388 7580

RED INK

ELECTRICAL LEGEND

SYMBOL	DESCRIPTION
	DUPLEX OUTLET (GROUNDED TYPE)
WP	WEATHER PROOF DUPLEX OUTLET
	ABOVE COUNTER LOCATION
	FLUSH FLOOR DUPLEX OUTLET, OWNER VERIFY LOCATION
	220 VOLT OUTLET OR CONNECTION
	CEILING MOUNTED LIGHT FIXTURE
	WALL BRACKET MOUNTED LIGHT FIXTURE
	SUSPENDED CEILING MOUNTED LIGHT FIXTURE
	RECESSED DIRECTIONAL CEILING LIGHT FIXTURE
	RECESSED CEILING LIGHT FIXTURE
WP	RECESSED LIGHT FOR WET AREA
	UNDER COUNTER FLUORESCENT LIGHT
	EXTERIOR CAST ALUMINUM FLOOD LIGHTS
	CEILING MOUNTED PADDLE FAN W/ LIGHT
	CEILING MOUNTED FAN - EXHAUST
	CEILING MOUNTED FAN AND HEATER
	CEILING MOUNTED FAN, LIGHT, AND HEATER

WINDOW SCHEDULE SYMBOL □

MARK	SIZE	QUAN.	DESCRIPTION
A	2'-8" x 5'-2"	2	DH
B	(2) 2'-8" x 6'-2"	8	DH
C	2'-8" x 6'-2"	6	DH
D	2'-0" x 6'-2"	3	DH
E	2'-0" x 3'-10"	1	DH
F	2'-0" x 3'-2"	2	DH
G	4'-8" x 5'-6"	1	FIXED, ARCH HEAD
H	6'-2" x 2'-4"	1	FIXED, ARCH HEAD
J	(2) 1'-8" x 3'-11"	1	CSMT

ALL WINDOWS ARE INSULATED AND WEATHERSTRIPPED.
VERIFY LOCAL CODE EGRESS WINDOW REQUIREMENTS PRIOR TO CONSTRUCTION.
WINDOW MANUFACTURER TO PROVIDE TEMPERED GLASS WHERE REQUIRED BY CODE.
VERIFY WINDOW MODEL NUMBERS AND SIZES WITH MANUFACTURER BEFORE STARTING CONSTUCTION

DOOR SCHEDULE SYMBOL ○

MARK	SIZE	QUAN.	DESCRIPTION
1	3'-0" x 6'-8"	1	EXT., 3/4 GLASS W/ 22" SIDELITE + ARCH TRANSOM *
2	2'-8" x 6'-8"	1	EXT., 3/4 GLASS W/ 10" TRANSOM *
3	(2) 2'-6" x 6'-8"	2	EXT., 3/4 GLASS W/ 10" TRANSOM
4	2'-8" x 6'-8"	1	EXT., 1 HOUR FIRE-RATED
5	16'-0" x 7'-0"	1	GARAGE
6	2'-8" x 6'-8"	4	INT.
7	2'-4" x 6'-8"	2	INT.
8	2'-0" x 6'-8"	5	INT.
9	1'-6" x 6'-8"	1	INT.
10	(2) 2'-0" x 6'-8"	3	INT.
11	2'-0" x 4'-0"	1	INT.

* SEE ELEVATION FOR TRANSOM.

PLAN NOTES:

1. VERIFY ALL LOCAL CODES, ENERGY TYPES, AND SITE CONDITIONS PRIOR TO CONSTRUCTION.
2. REVIEW SELECTED MECHANICAL SYSTEMS WITH OWNER PRIOR TO CONSTRUCTION. RECOMMENDED LOCATIONS ARE AS FOLLOWS: THE WATER HEATER MAY TYPICALLY BE PLACED IN THE CRAWL SPACE OR IN THE GARAGE. H.V.A.C. UNIT(S) MAY TYPICALLY BE PLACED IN THE CRAWL SPACE OR IN THE ATTIC FOR ONE STORY HOUSES, IN THE CRAWL SPACE FOR THE FIRST FLOOR AND IN ATTIC FOR THE SECOND FLOOR IN TWO STORY HOUSES. H.V.A.C. EQUIPMENT IN ATTIC SPACE SHALL BE ACCESSIBLE BY AN OPENING AS LARGE AS THE LARGEST PIECE OF EQUIPMENT AND IN NO CASE LESS THAN 22"X36".
3. SEE STRUCTURAL DRAWINGS FOR ADDITIONAL INFORMATION.
4. INSULATE AROUND ALL BATHS AND UTILITY ROOM.
5. TYPICAL WALL, 2X4'S @ 16" O.C., UNLESS OTHERWISE DIMENSIONED.
6. PROVIDE SMOKE DETECTORS AS REQUIRED BY CODE.
7. PROVIDE DOORBELLS, TRANSFORMER, AND CHIME.

DO NOT SCALE DRAWINGS.
COPYRIGHT © 10/1/98 ALL RIGHTS RESERVED BY DONALD A. GARDNER, INC.
NOT TO BE COPIED OR REPRODUCED WITHOUT WRITTEN PERMISSION

DONALD A. GARDNER, INC.
ARCHITECTS • PLANNERS
26178 • GREENVILLE S.C. • 29616
864 • 288 • 7580
www.dongardner.com
STANDARD DESIGN PORTFOLIO
DONALD A GARDNER
ARCHITECTS INC
GREENVILLE SC
614

DESIGN NO. T35
SHEET OF 3 7
DR ITEM
FLOOR PLAN