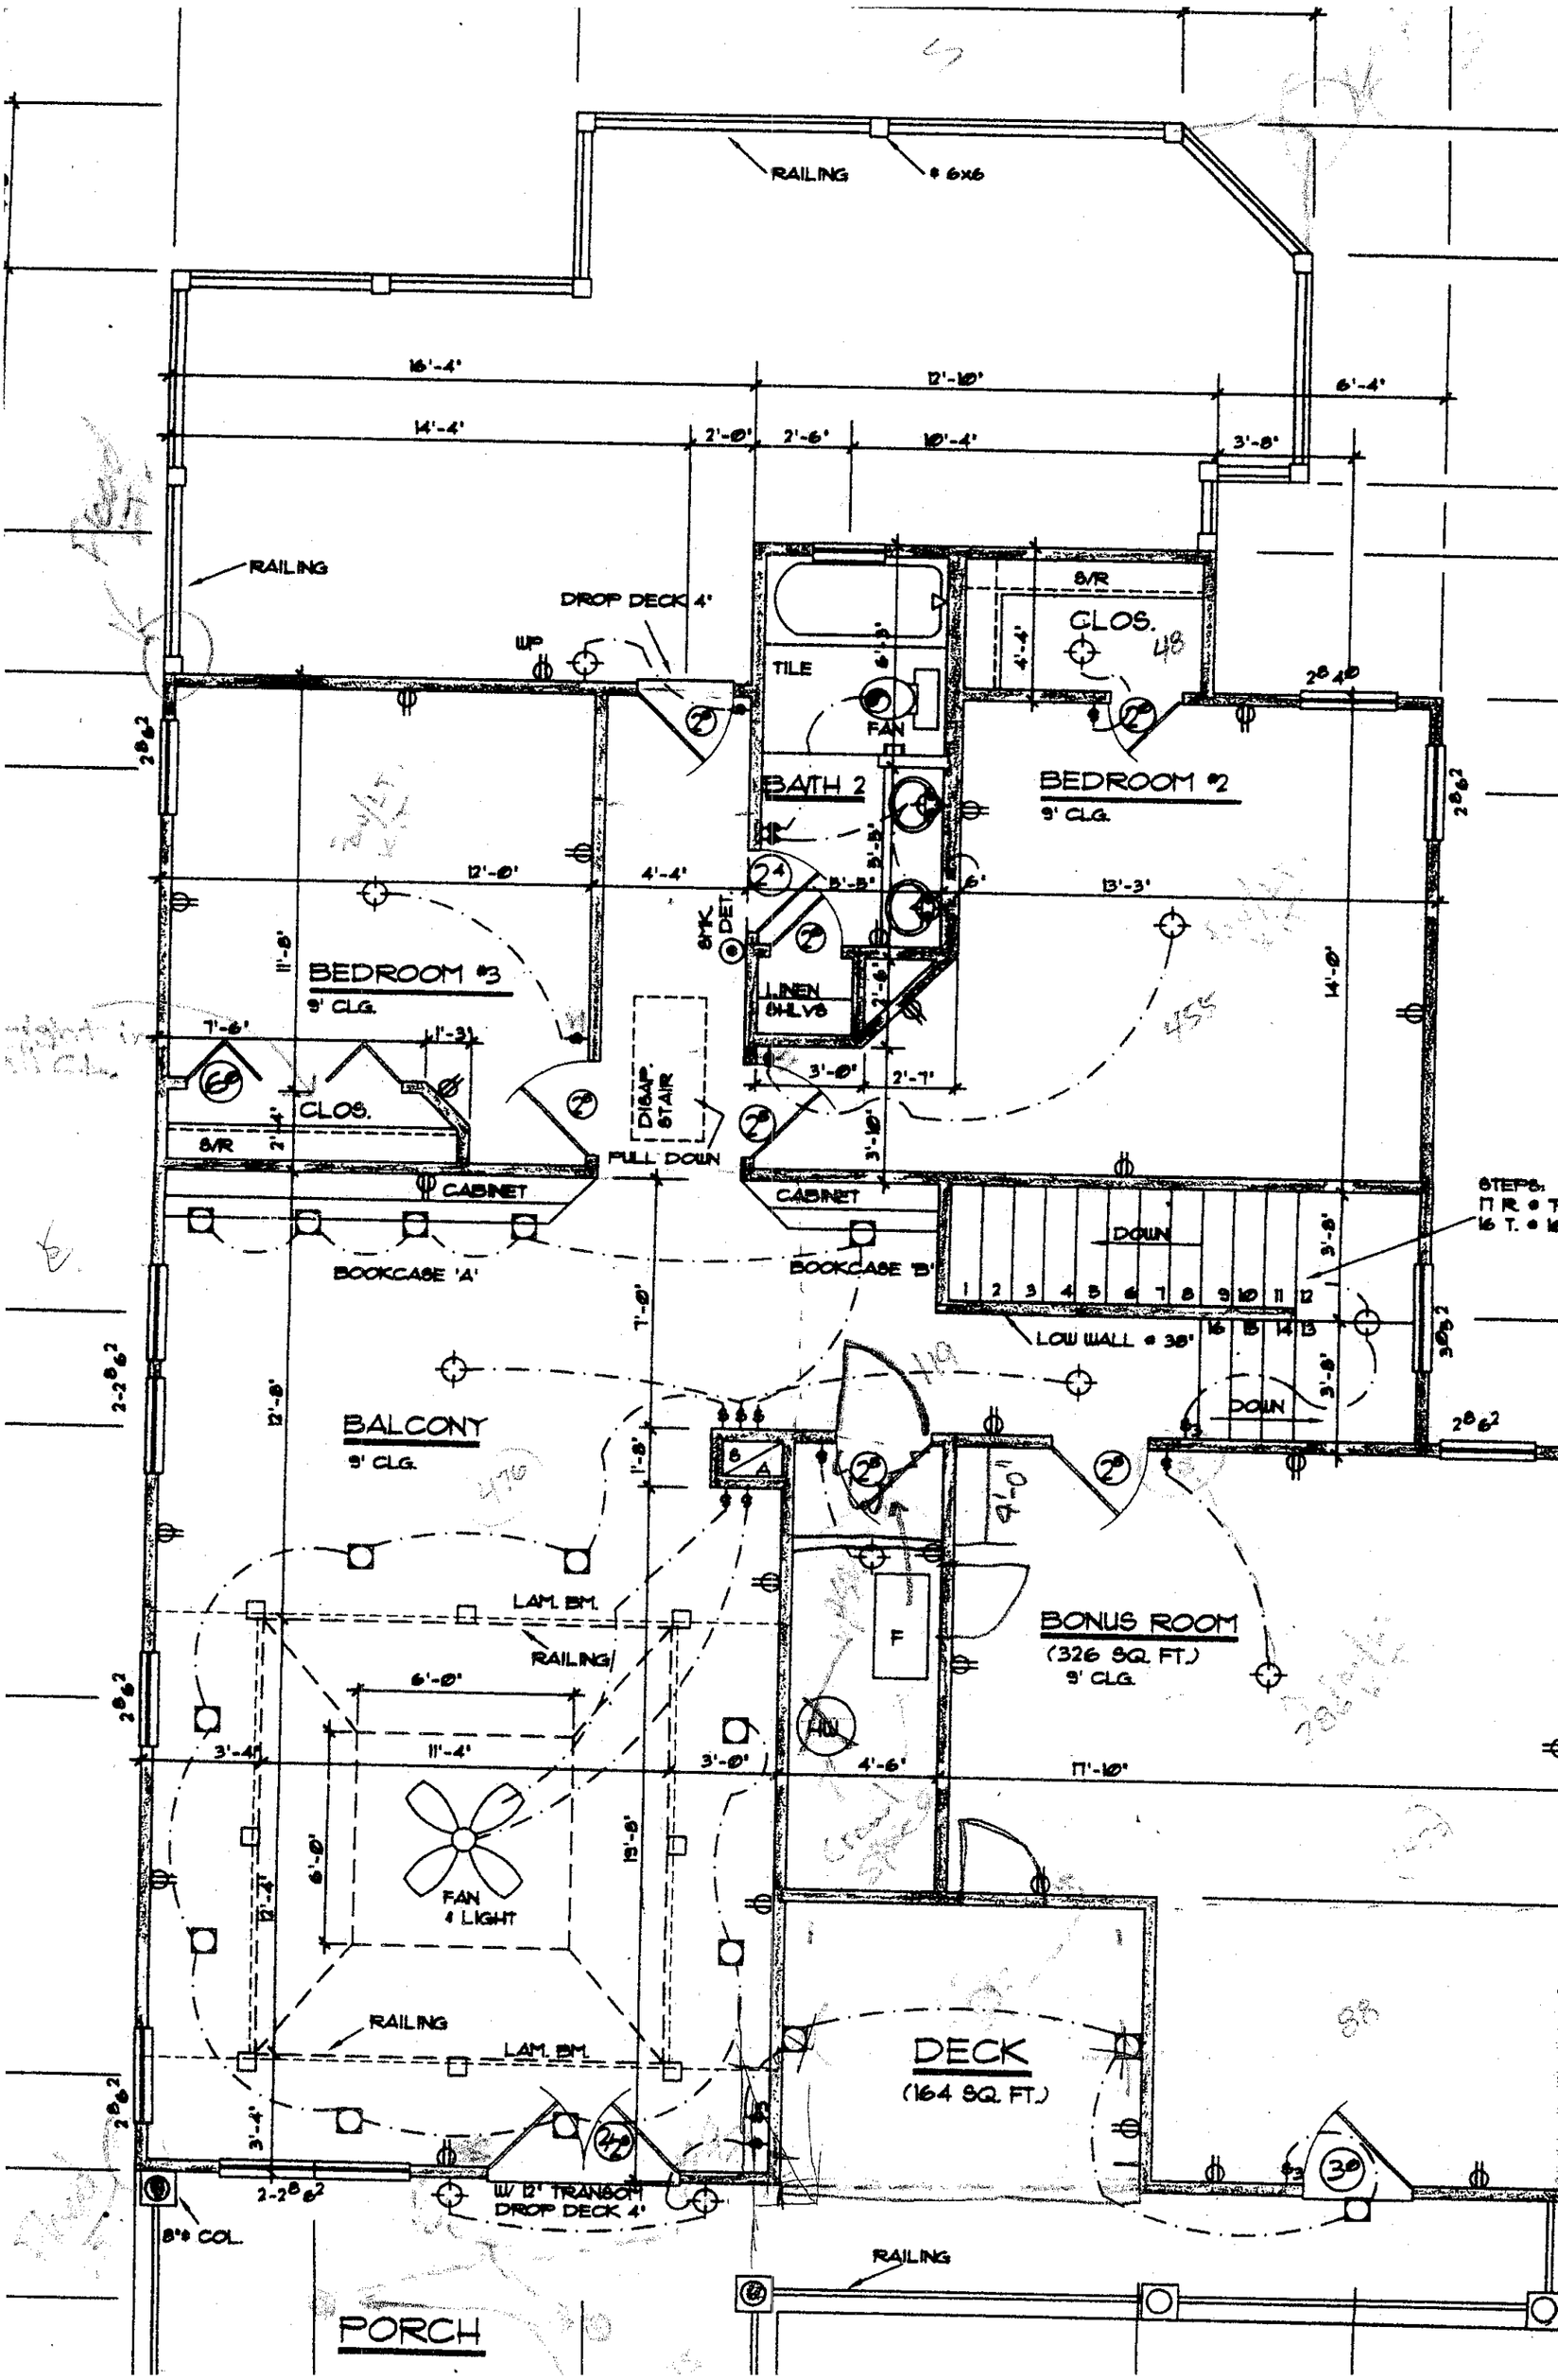
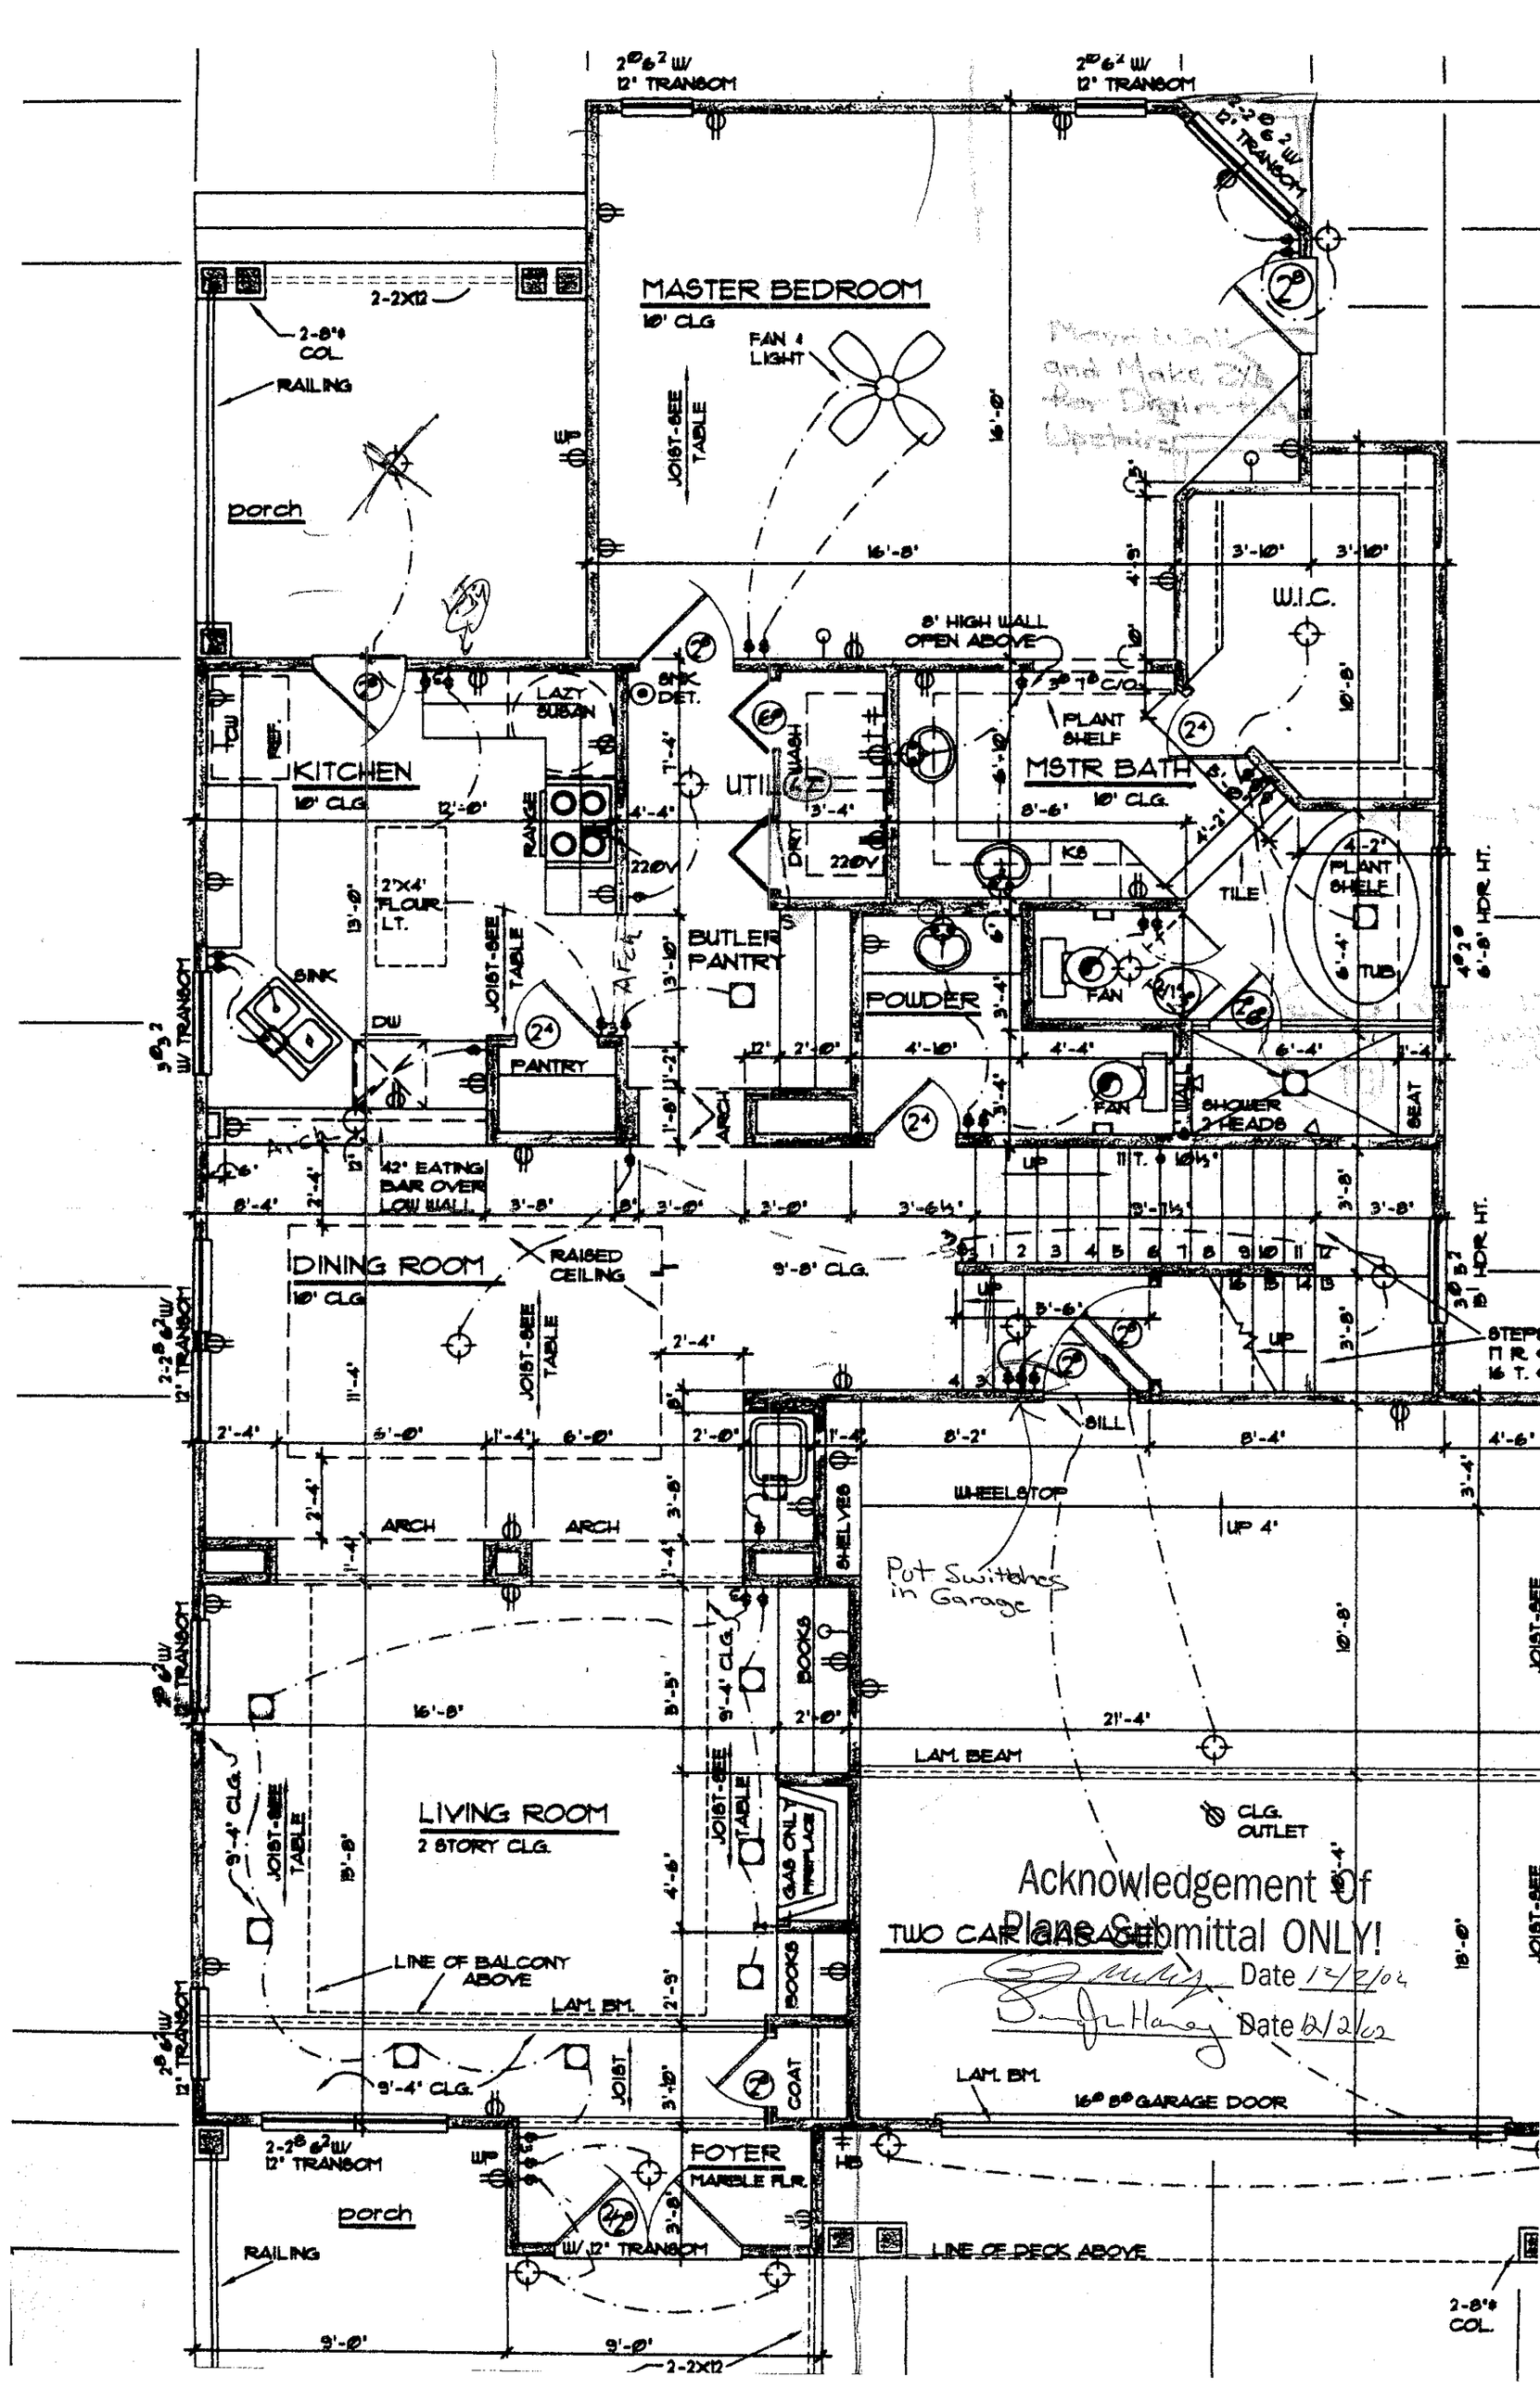

RAILING
6x6
16'-4"
12'-10"
6'-4"
14'-4"
2'-0"
2'-6"
10'-4"
3'-8"
RAILING
DROP DECK 4"
UP
TILE
FAN
B/R
CLOS.
BATH 2
BEDROOM #2
9' CLG.
12'-0"
4'-4"
13'-3"
BEDROOM #3
9' CLG.
LINEN SHLVS
DISAP. STAIR
PULL DOWN
CABINET
CLOS.
BOOKCASE 'A'
BOOKCASE 'B'
DOWN
LOW WALL @ 36"
BALCONY
9' CLG.
LAM. BM.
RAILING
BONUS ROOM
(326 SQ. FT.)
9' CLG.
FAN & LIGHT
DECK
(164 SQ. FT.)
RAILING
LAM. BM.
W/ 12" TRANSOM
DROP DECK 4"
8"ø COL.
RAILING
PORCH


MASTER BEDROOM
10' CLG
FAN & LIGHT
JOIST-SEE TABLE
2-2X12
2-8"ø COL.
RAILING
porch
2-2ø 6² W/ 12" TRANSOM
W.I.C.
8' HIGH WALL OPEN ABOVE
PLANT SHELF
MSTR BATH
10' CLG.
TILE
TUB
KITCHEN
10' CLG
12'-0"
LAZY SUSAN
RANGE
220V
2'X4' FLOUR LT.
SINK
DW
REF.
UTIL.
WASH
DRY
BUTLER PANTRY
PANTRY
POWDER
FAN
SHOWER HEADS
SEAT
42" EATING BAR OVER LOW WALL
DINING ROOM
10' CLG
RAISED CEILING
9'-8" CLG.
ARCH
LIVING ROOM
2 STORY CLG.
GAS ONLY FIREPLACE
BOOKS
SHELVES
LINE OF BALCONY ABOVE
LAM. BM.
JOIST
COAT
FOYER
MARBLE FLR.
W/ 12" TRANSOM
porch
RAILING
LINE OF DECK ABOVE
2-2X12
UP
DN
SILL
WHEELSTOP
UP 4'
LAM. BEAM
CLG. OUTLET
16'-8"
21'-4"
9'-0"
Put Switches in Garage
Acknowledgement Of Plans Submittal ONLY!
TWO CAR GARAGE
Date 12/2/02
Date 12/2/02
16'-8" GARAGE DOOR
2-8"ø COL.