
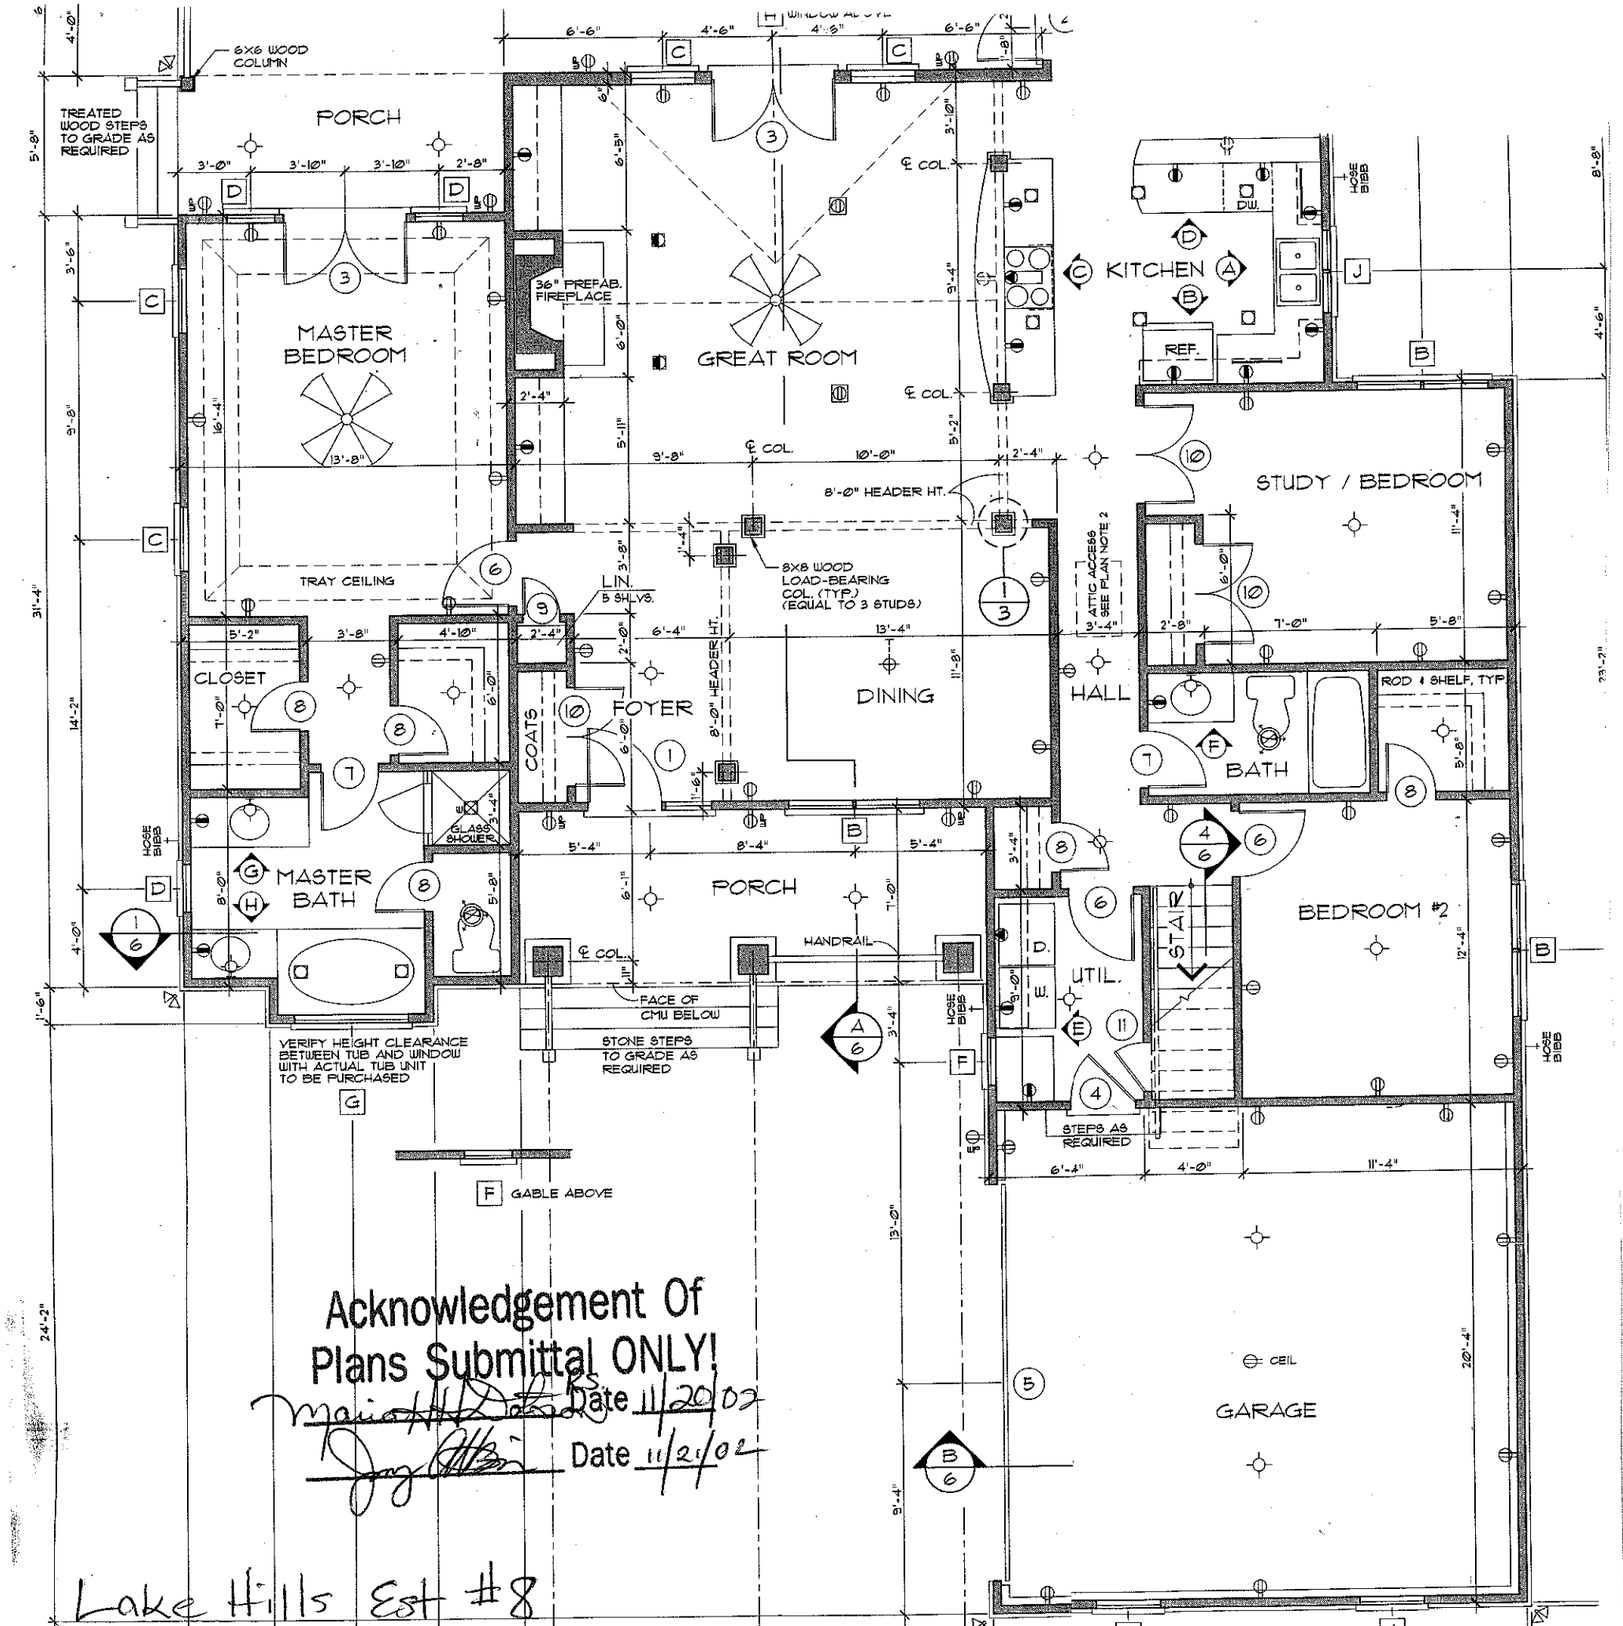


Acknowledgement Of
Plans Submittal ONLY!

Date 11/20/02

Date 11/21/02

Lake Hills Est #8

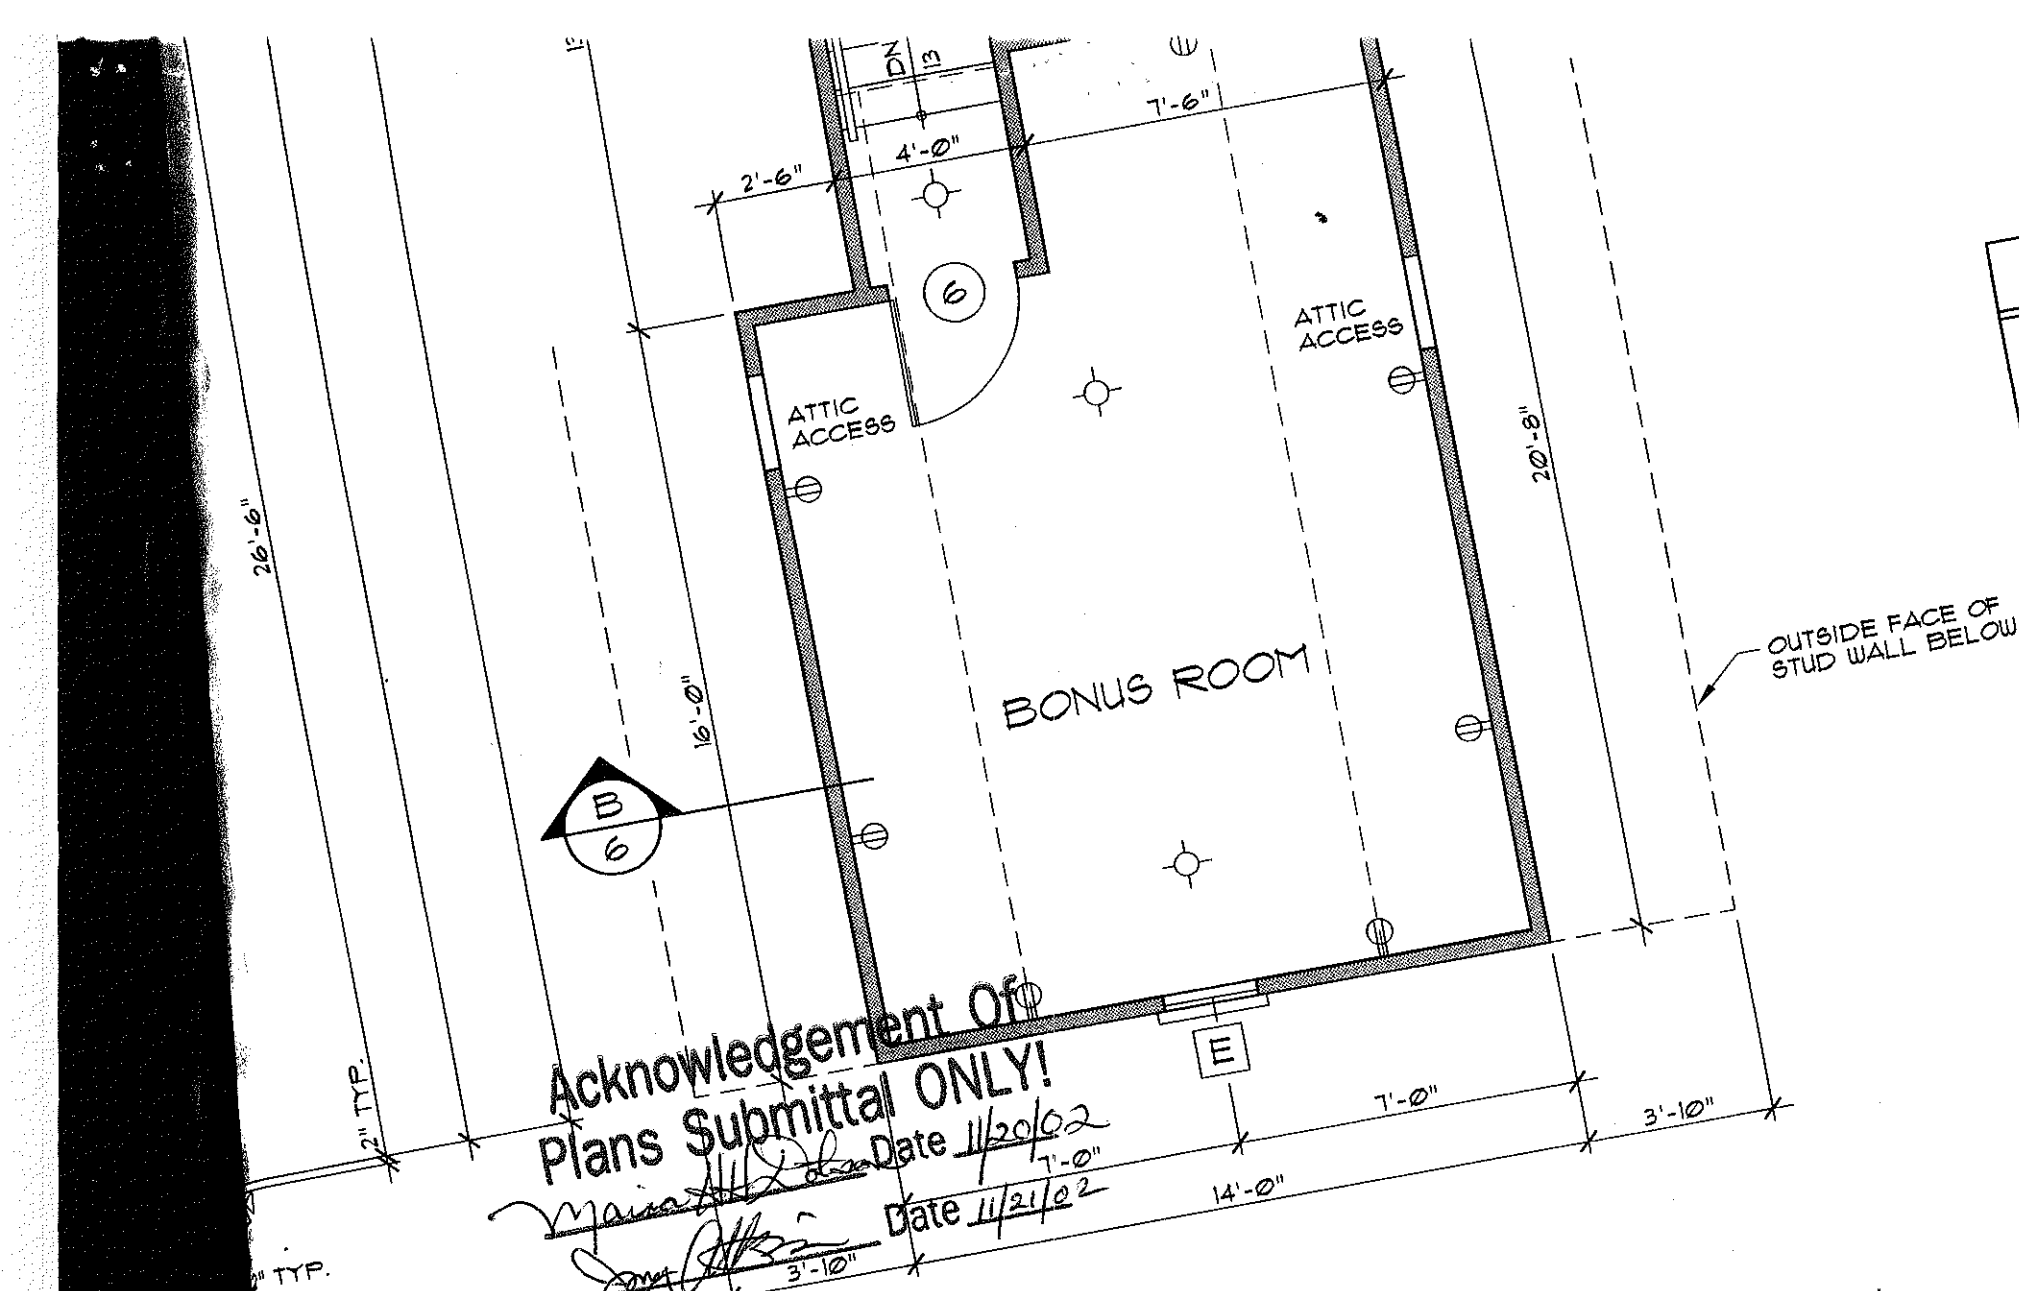

Acknowledgement Of
Plans Submittal ONLY!
Date 11/20/02
Date 11/21/02

BONUS ROOM FLOOR PLAN 1/4" = 1'-0"

Lake Hills
Est. #8