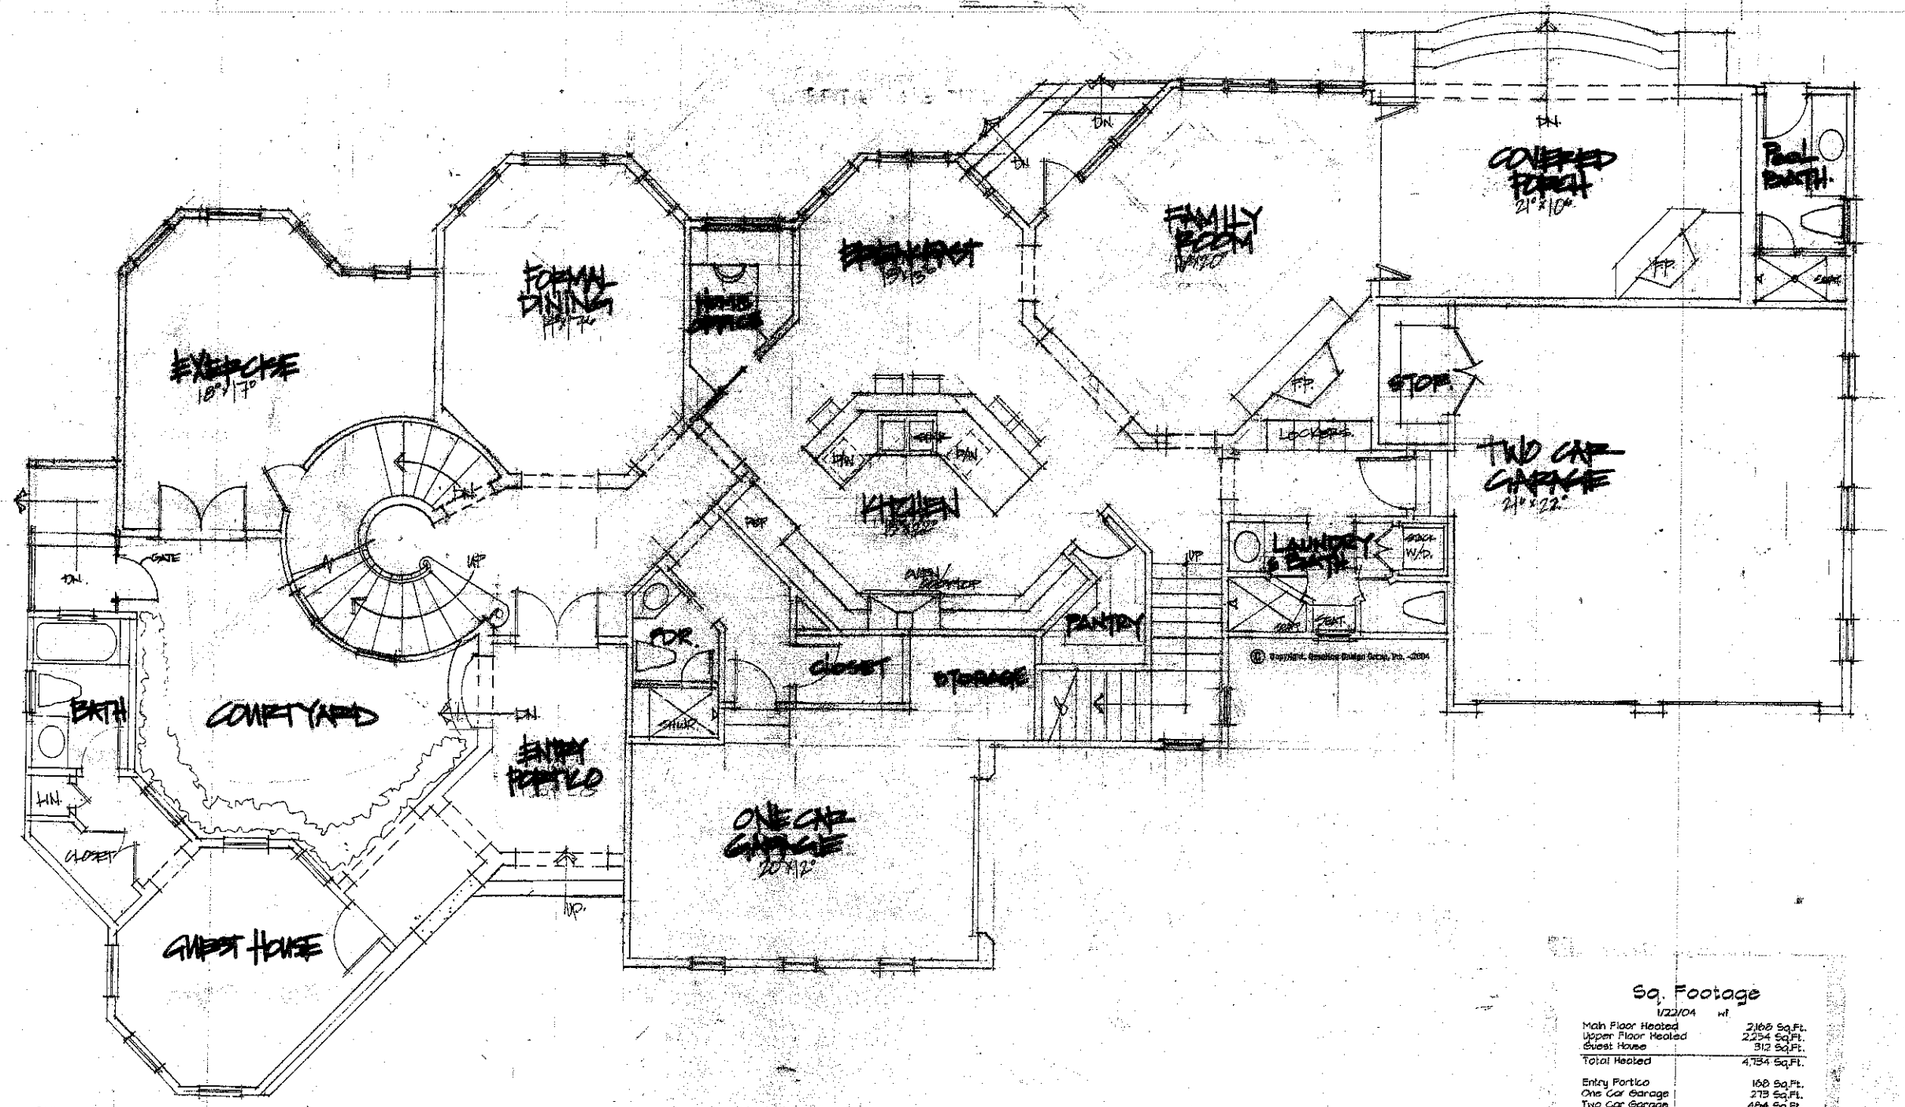


A New Residence For

Drs. Tom & Deborah Warren

Schooner Drive

Sq. Footage


1/22/04 mf

Main Floor Heated	2,165 Sq.Ft.
Upper Floor Heated	2,254 Sq.Ft.
Guest House	312 Sq.Ft.
Total Heated	4,734 Sq.Ft.
Entry Portico	168 Sq.Ft.
One Car Garage	278 Sq.Ft.
Two Car Garage	484 Sq.Ft.
Covered Porch	286 Sq.Ft.
Pool Bath	74 Sq.Ft.
Total Under Roof	6,019 Sq.Ft.

JANUARY 22, 2004

Carolina Design Group
a residential design firm
19602 Bailey Road Suite A, Cornelius NC 28031
voice: 704.895.9805, fax: 704.895.8590
www.carolinadesigngroup.com

© Copyright, Carolina Design Group, Inc. - 2004

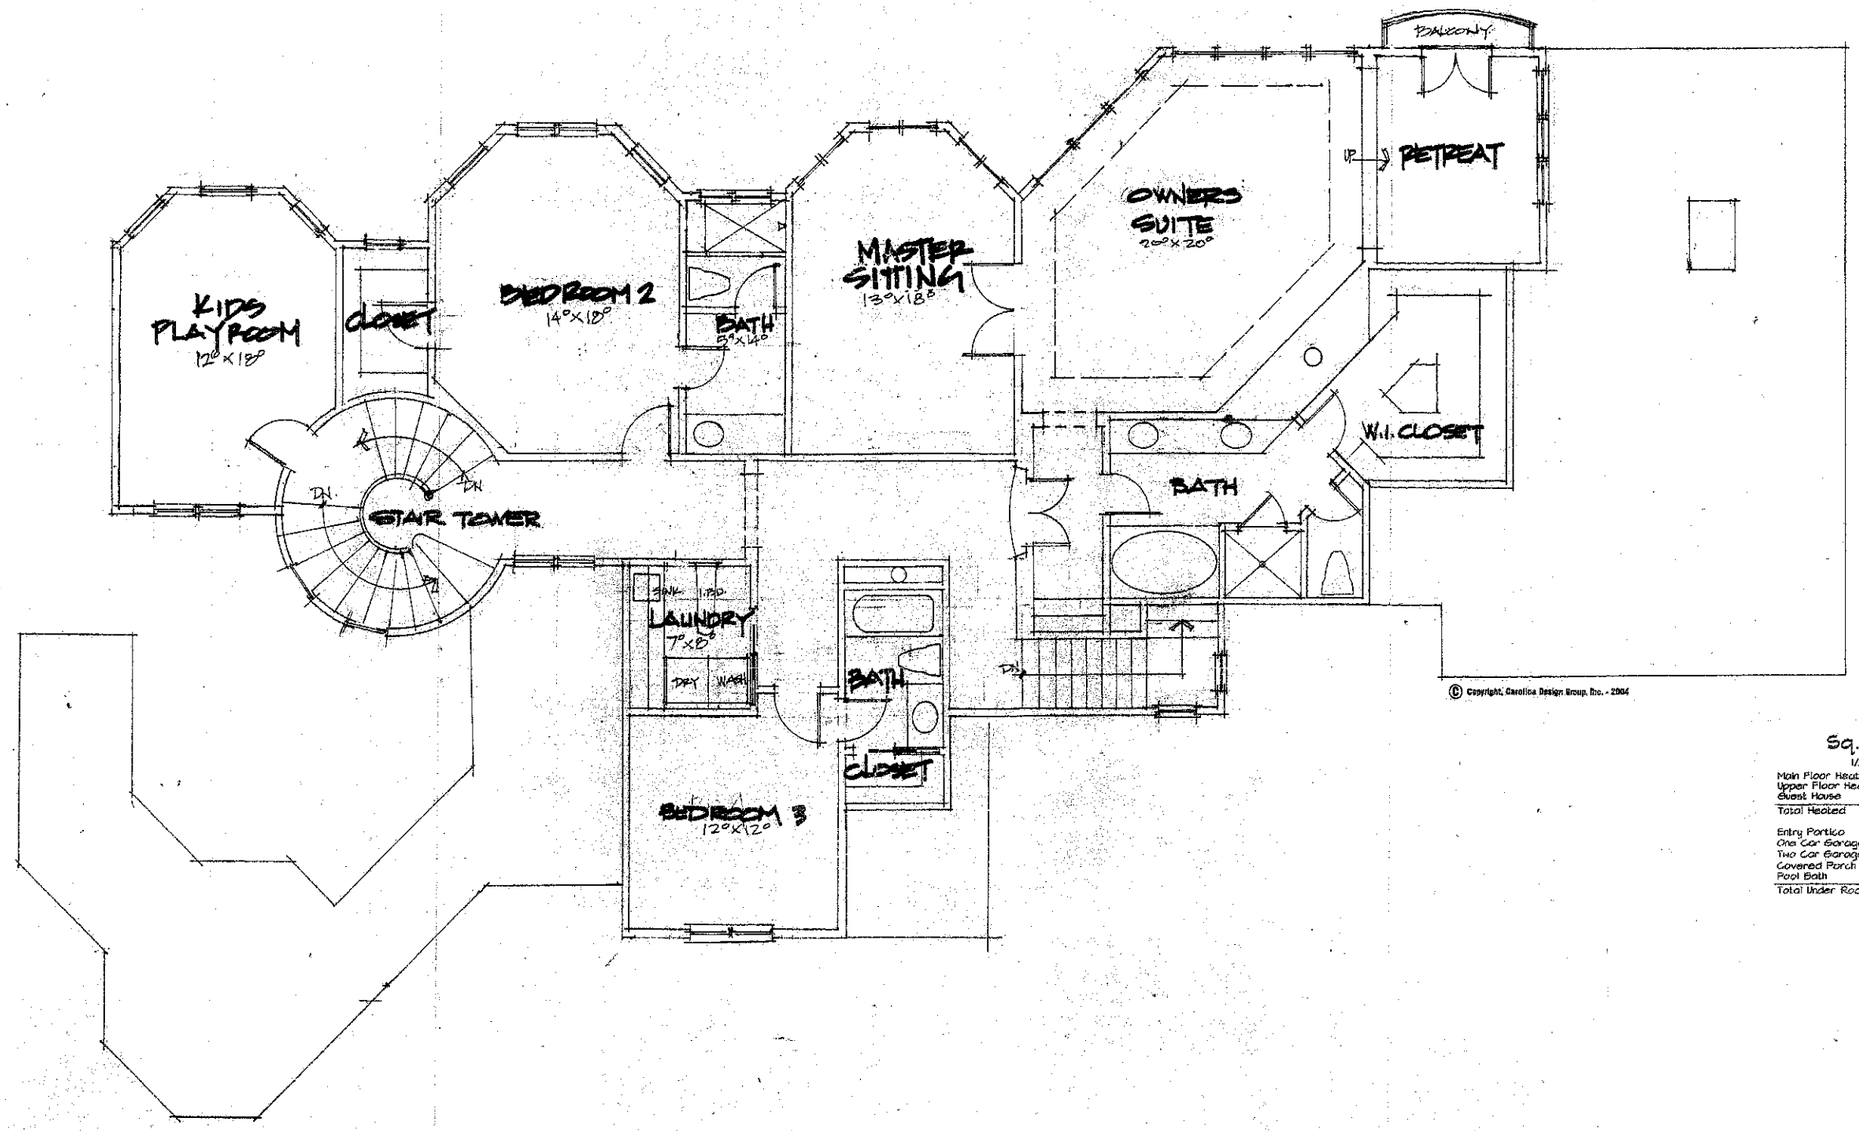

© Copyright, Carolina Design Group, Inc. - 2004

Sq. Footage

1/22/04 wf

Main Floor Heated	1668 Sq.Ft.
Upper Floor Heated	2254 Sq.Ft.
Guest House	312 Sq.Ft.
Total Heated	4234 Sq.Ft.
Entry Portico	168 Sq.Ft.
One Car Garage	278 Sq.Ft.
Two Car Garage	484 Sq.Ft.
Covered Porch	286 Sq.Ft.
Pool Bath	74 Sq.Ft.
Total Under Roof	6014 Sq.Ft.

A New Residence For

Drs. Tom & Deborah Warren

Schooner Drive

JANUARY 22, 2004

CAROLINA DESIGN GROUP
a residential design firm
10602 Bailey Road Suite A, Cornelius NC 28031
voice: 704.895.7805 fax: 704.895.0599
www.carolinadesigngroup.com