
NOTE: RECEPTS. IN OPT. F.P., LIBRARY, OR ENTER. CENTER AREA MAY NEED TO BE OMITTED, ADDED, OR MOVED.

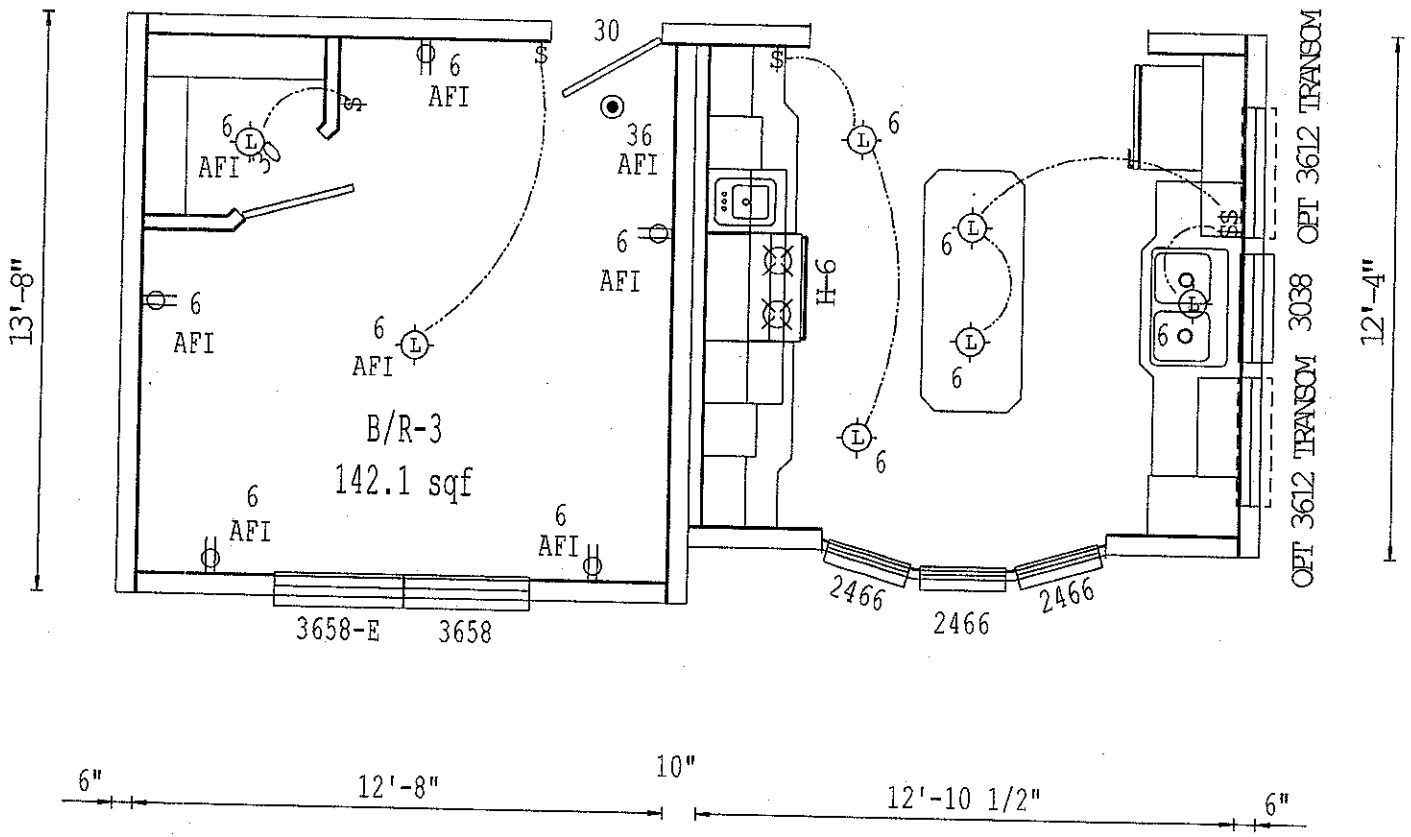

PAGE B.b

RADCO APPROVED 08/11/2005 DENNIS WEBBER SEAL OF APPROVAL	N/A OPT. STAIRWELL APPL. w/ PERMANENT FOUNDATION ONLY	N/A OPT. M-BATH APPL.	SYSTEMS MANUAL REFERENCE 1. SEE PAGE III-A-1 FOR FLOORPLAN NOTES AND DESIGN SPECIFICATIONS 2. SEE PAGE IV-B-1 FOR THE BUILDING CROSS SECTION, AND SECTION IV FOR STRUCTURAL, AND FASTENING SPECIFICATIONS. 3. SEE PAGE A.3 FOR TRIPLE SECTION FASTENING.	FLOOR 27'-4" x 52'-0" STD. WINDOW RH.O. 191.13 s.f. 2x6 TOP PLATE 9'-0" CEILING MAX. D.W.V. DWG. ATTACHED OPT. DOOR & WINDOWS AVAILABLE WITHIN STRUCTURAL, GLAZING, HEAT LOSS, & EXIT EGRESS LIMITATIONS.

The Commodore Corporation

TITLE 4252

TAG UNIT CODE

REVISIONS	
DATE	NUMBER

SCALE N.T.S.

DWN. BY GDB

DATE 01/29/2004

REFERENCE ORIG.

DWG. NO. RM603-A

CODE